LATAH COUNTY ASSESSOR OFFICIAL PLAT RECORD (Moscow)

T39NR06W SEC. 7 SE 1/4

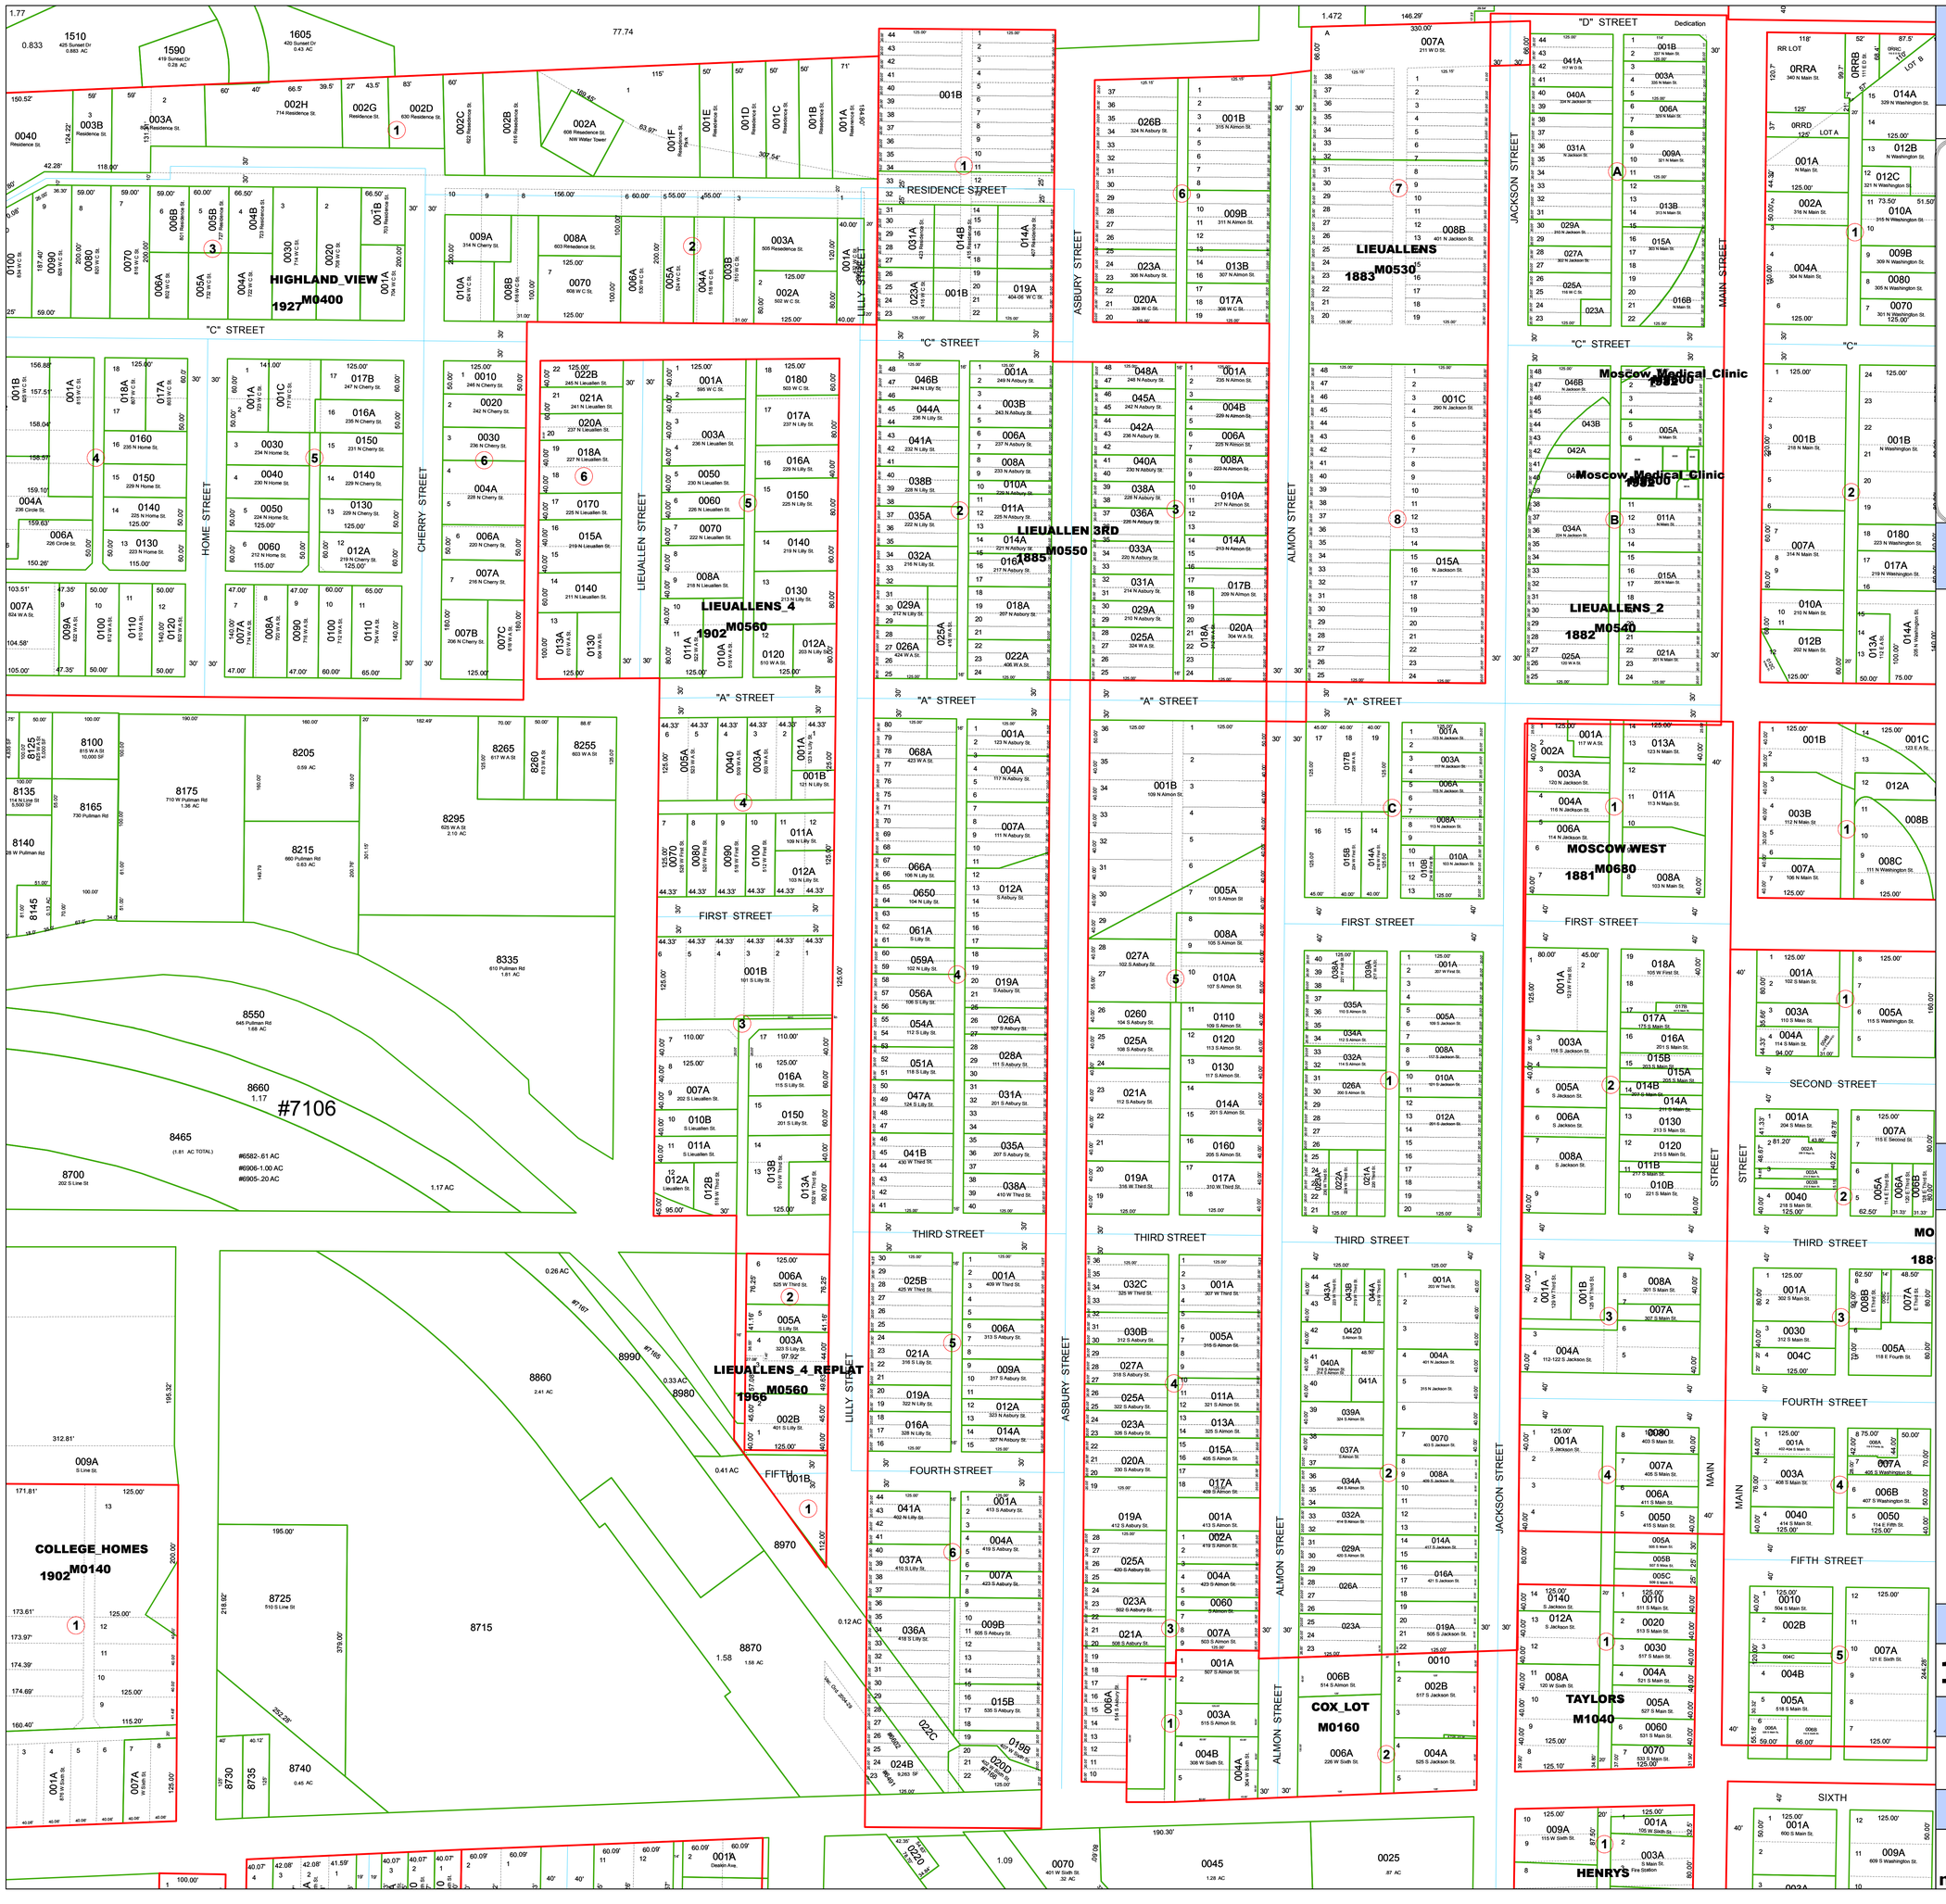

SUBDIVISION INDEX

College Homes	M0140
Cox Lots	M0160
Highland View	M0400
Lieuallen's	M0530
Lieuallen's 2nd	M0540
Lieuallen's 3rd	M0550
Lieuallen's 4th	M0560
Lieuallen's 4th Replat	M0560
Moscow Medical Condo	M9600
Moscow West	M0680
Taylor's	M1040

LEGEND

Legend

- Subdivisions
- Parcels
- Streets
- Lot Lines

© Latah County Official Plat Record.

These maps are provided by The Latah County Assessor.
Due to the variability of sources used Latah County makes no claims or warranties regarding the data contained herein.

SCALE	SHEET NUMBER
1"=100'	12
PLOT DATE	
Oct. 31, 2012	
FILE NAME	
moscow_mapbook.mxd	

Debbie Jacobs, Cartographer