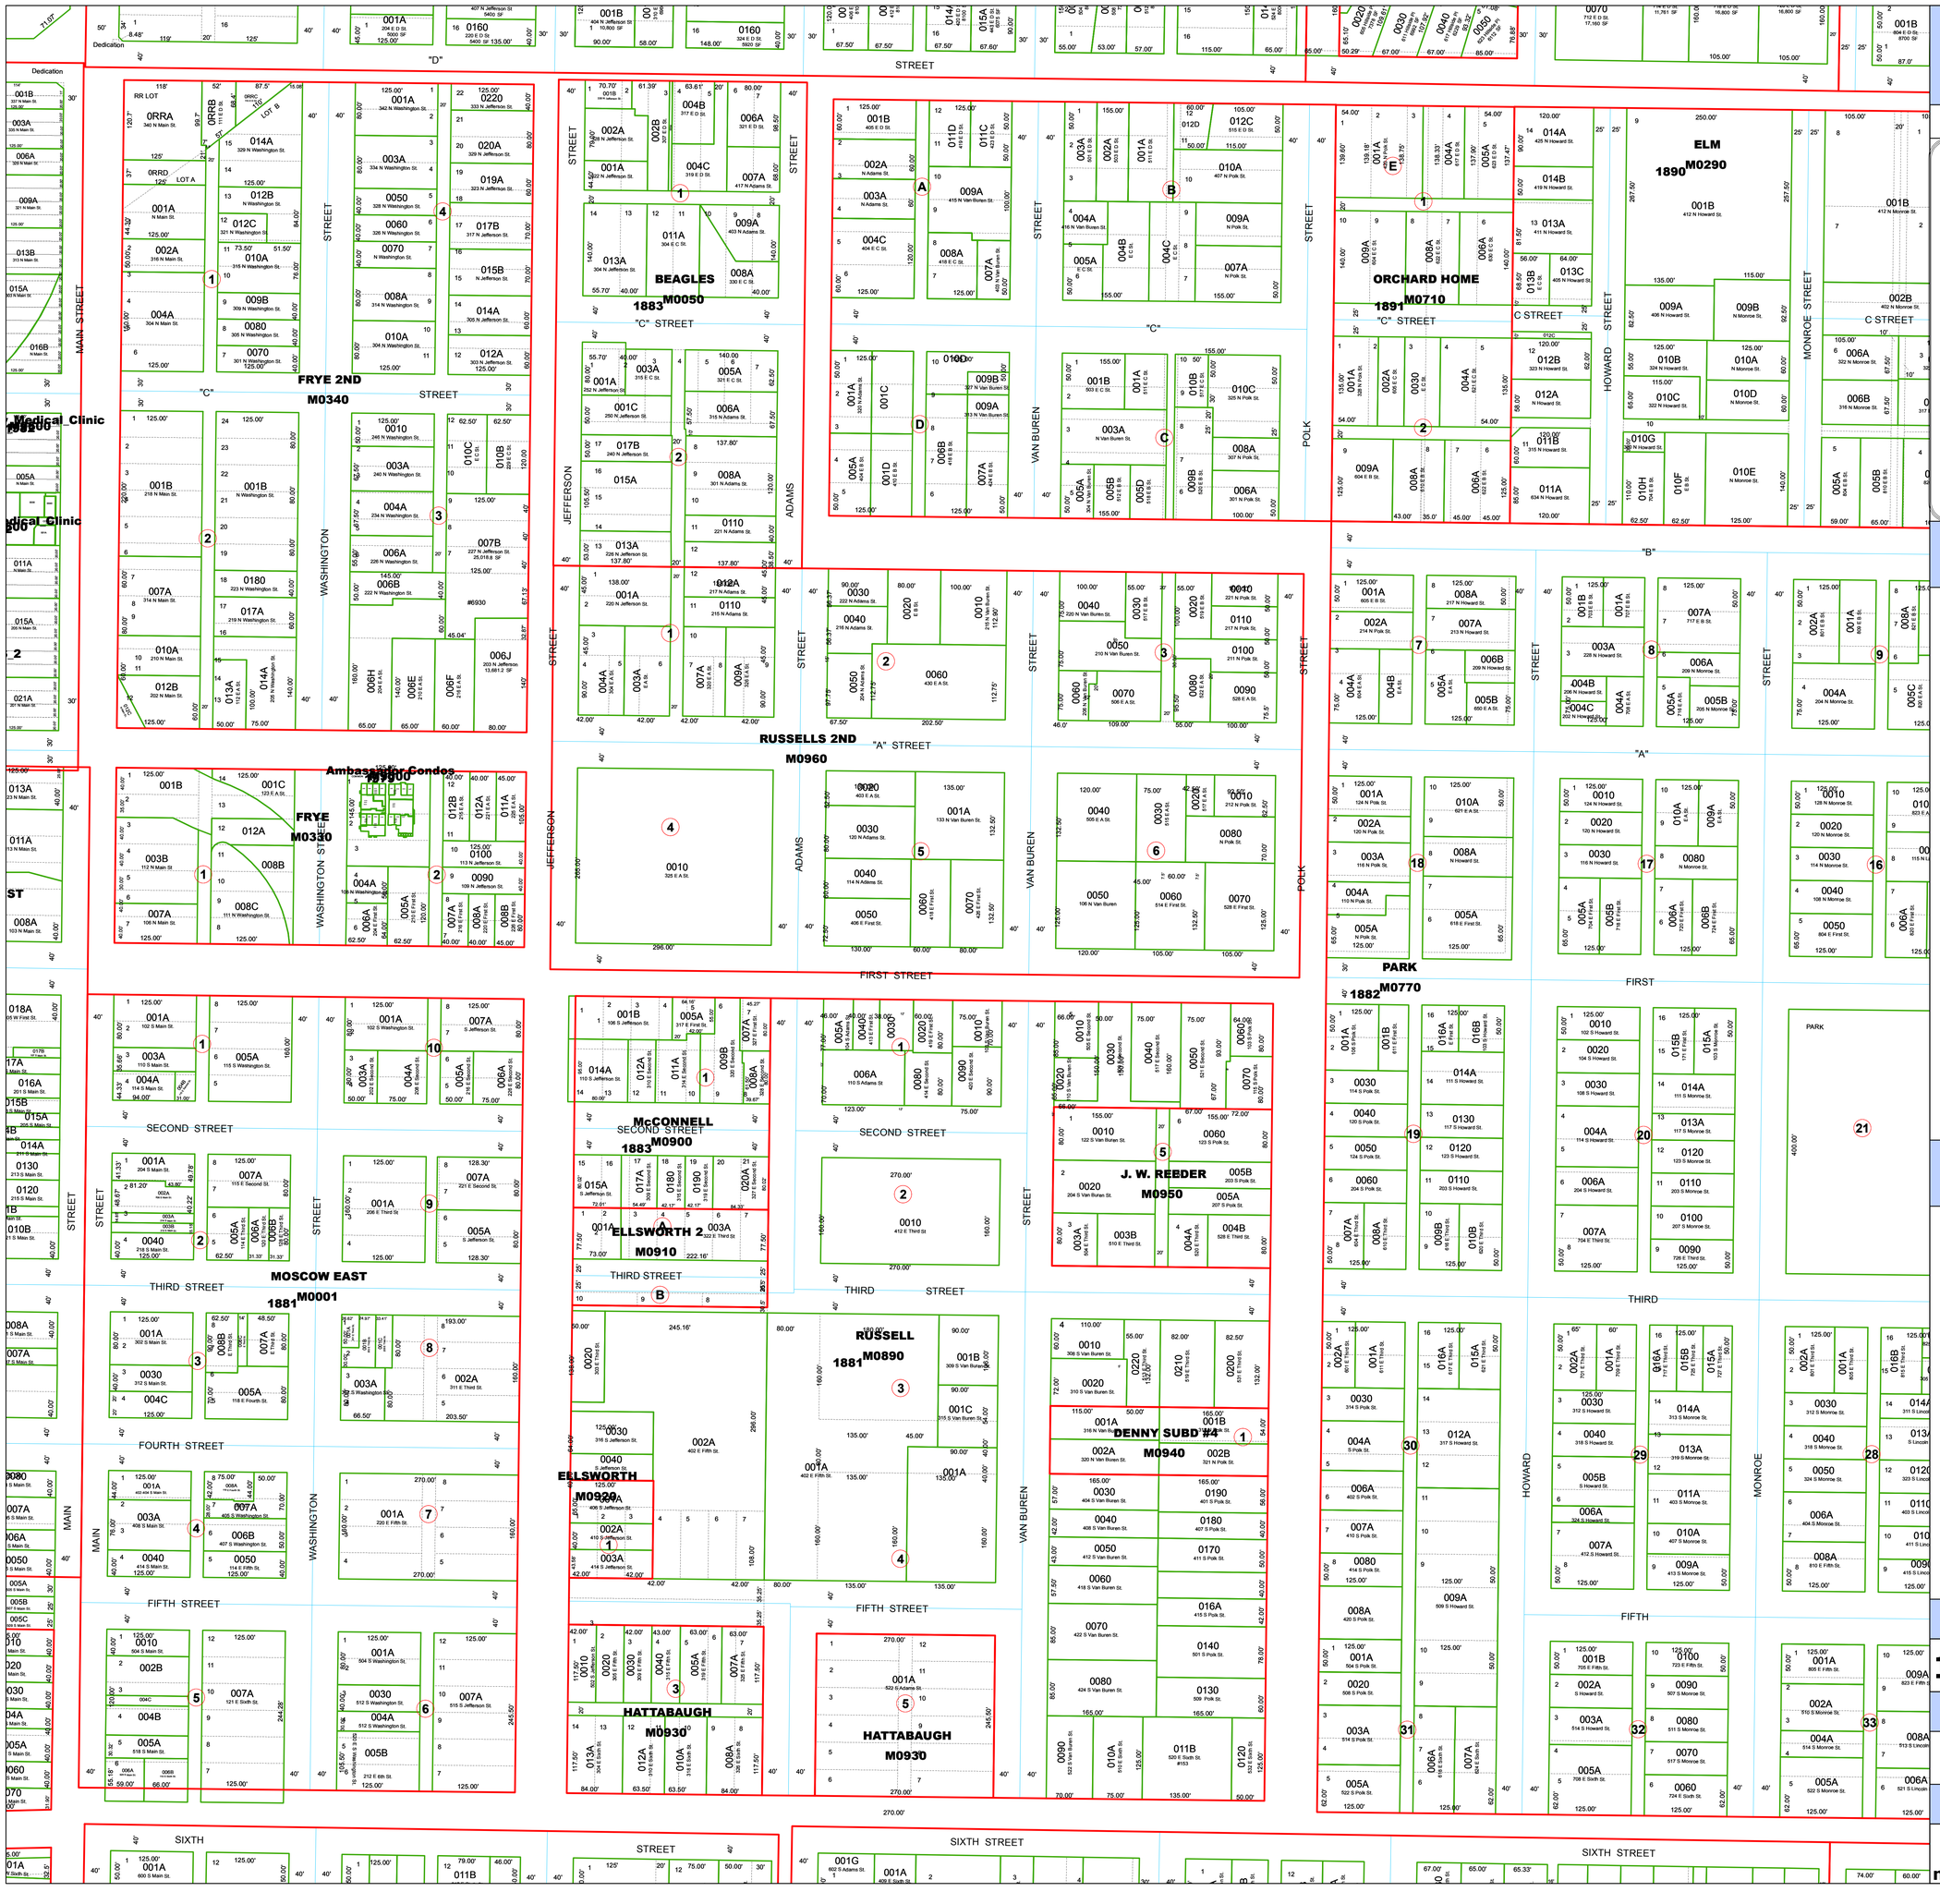

LATAH COUNTY ASSESSOR OFFICIAL PLAT RECORD (Moscow)

T39NR05W SEC. 8 SW 1/4

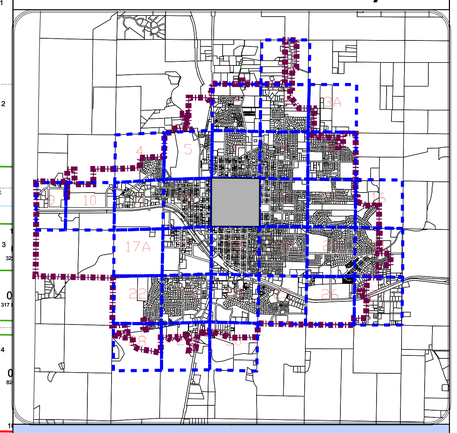

SUBDIVISION INDEX

Ambassador Condos	M9000
Beagles	M0050
Denny 4th	M0940
Ellsworth	M0920
Ellsworth 2nd	M0910
Elm	M0290
Frye	M0330
Frye 2nd	M0340
Hattabaugh	M0930
Orchard Home	M0710
Moscow Oridinal East	M0001
Park	M0770
JW Reeder	M0950
Russell	M0890
Russell 2nd	M0960

LEGEND

Legend

- Subdivisions
- Parcels
- Streets
- Lot Lines

© Latah County Official Plat Record.

These maps are provided by The Latah County Assessor.
Due to the variability of sources used Latah County makes no claims or warranties regarding the data contained herein.

SCALE	SHEET NUMBER
1"=100'	13
PLOT DATE	
July 30, 2012	
FILE NAME	
moscow_mapbook.mxd	

Lindsey D. Sharrock, Cartographer