LATAH COUNTY ASSESSOR OFFICIAL PLAT RECORD (Moscow)

T39NR05W SEC.16 NW 1/4

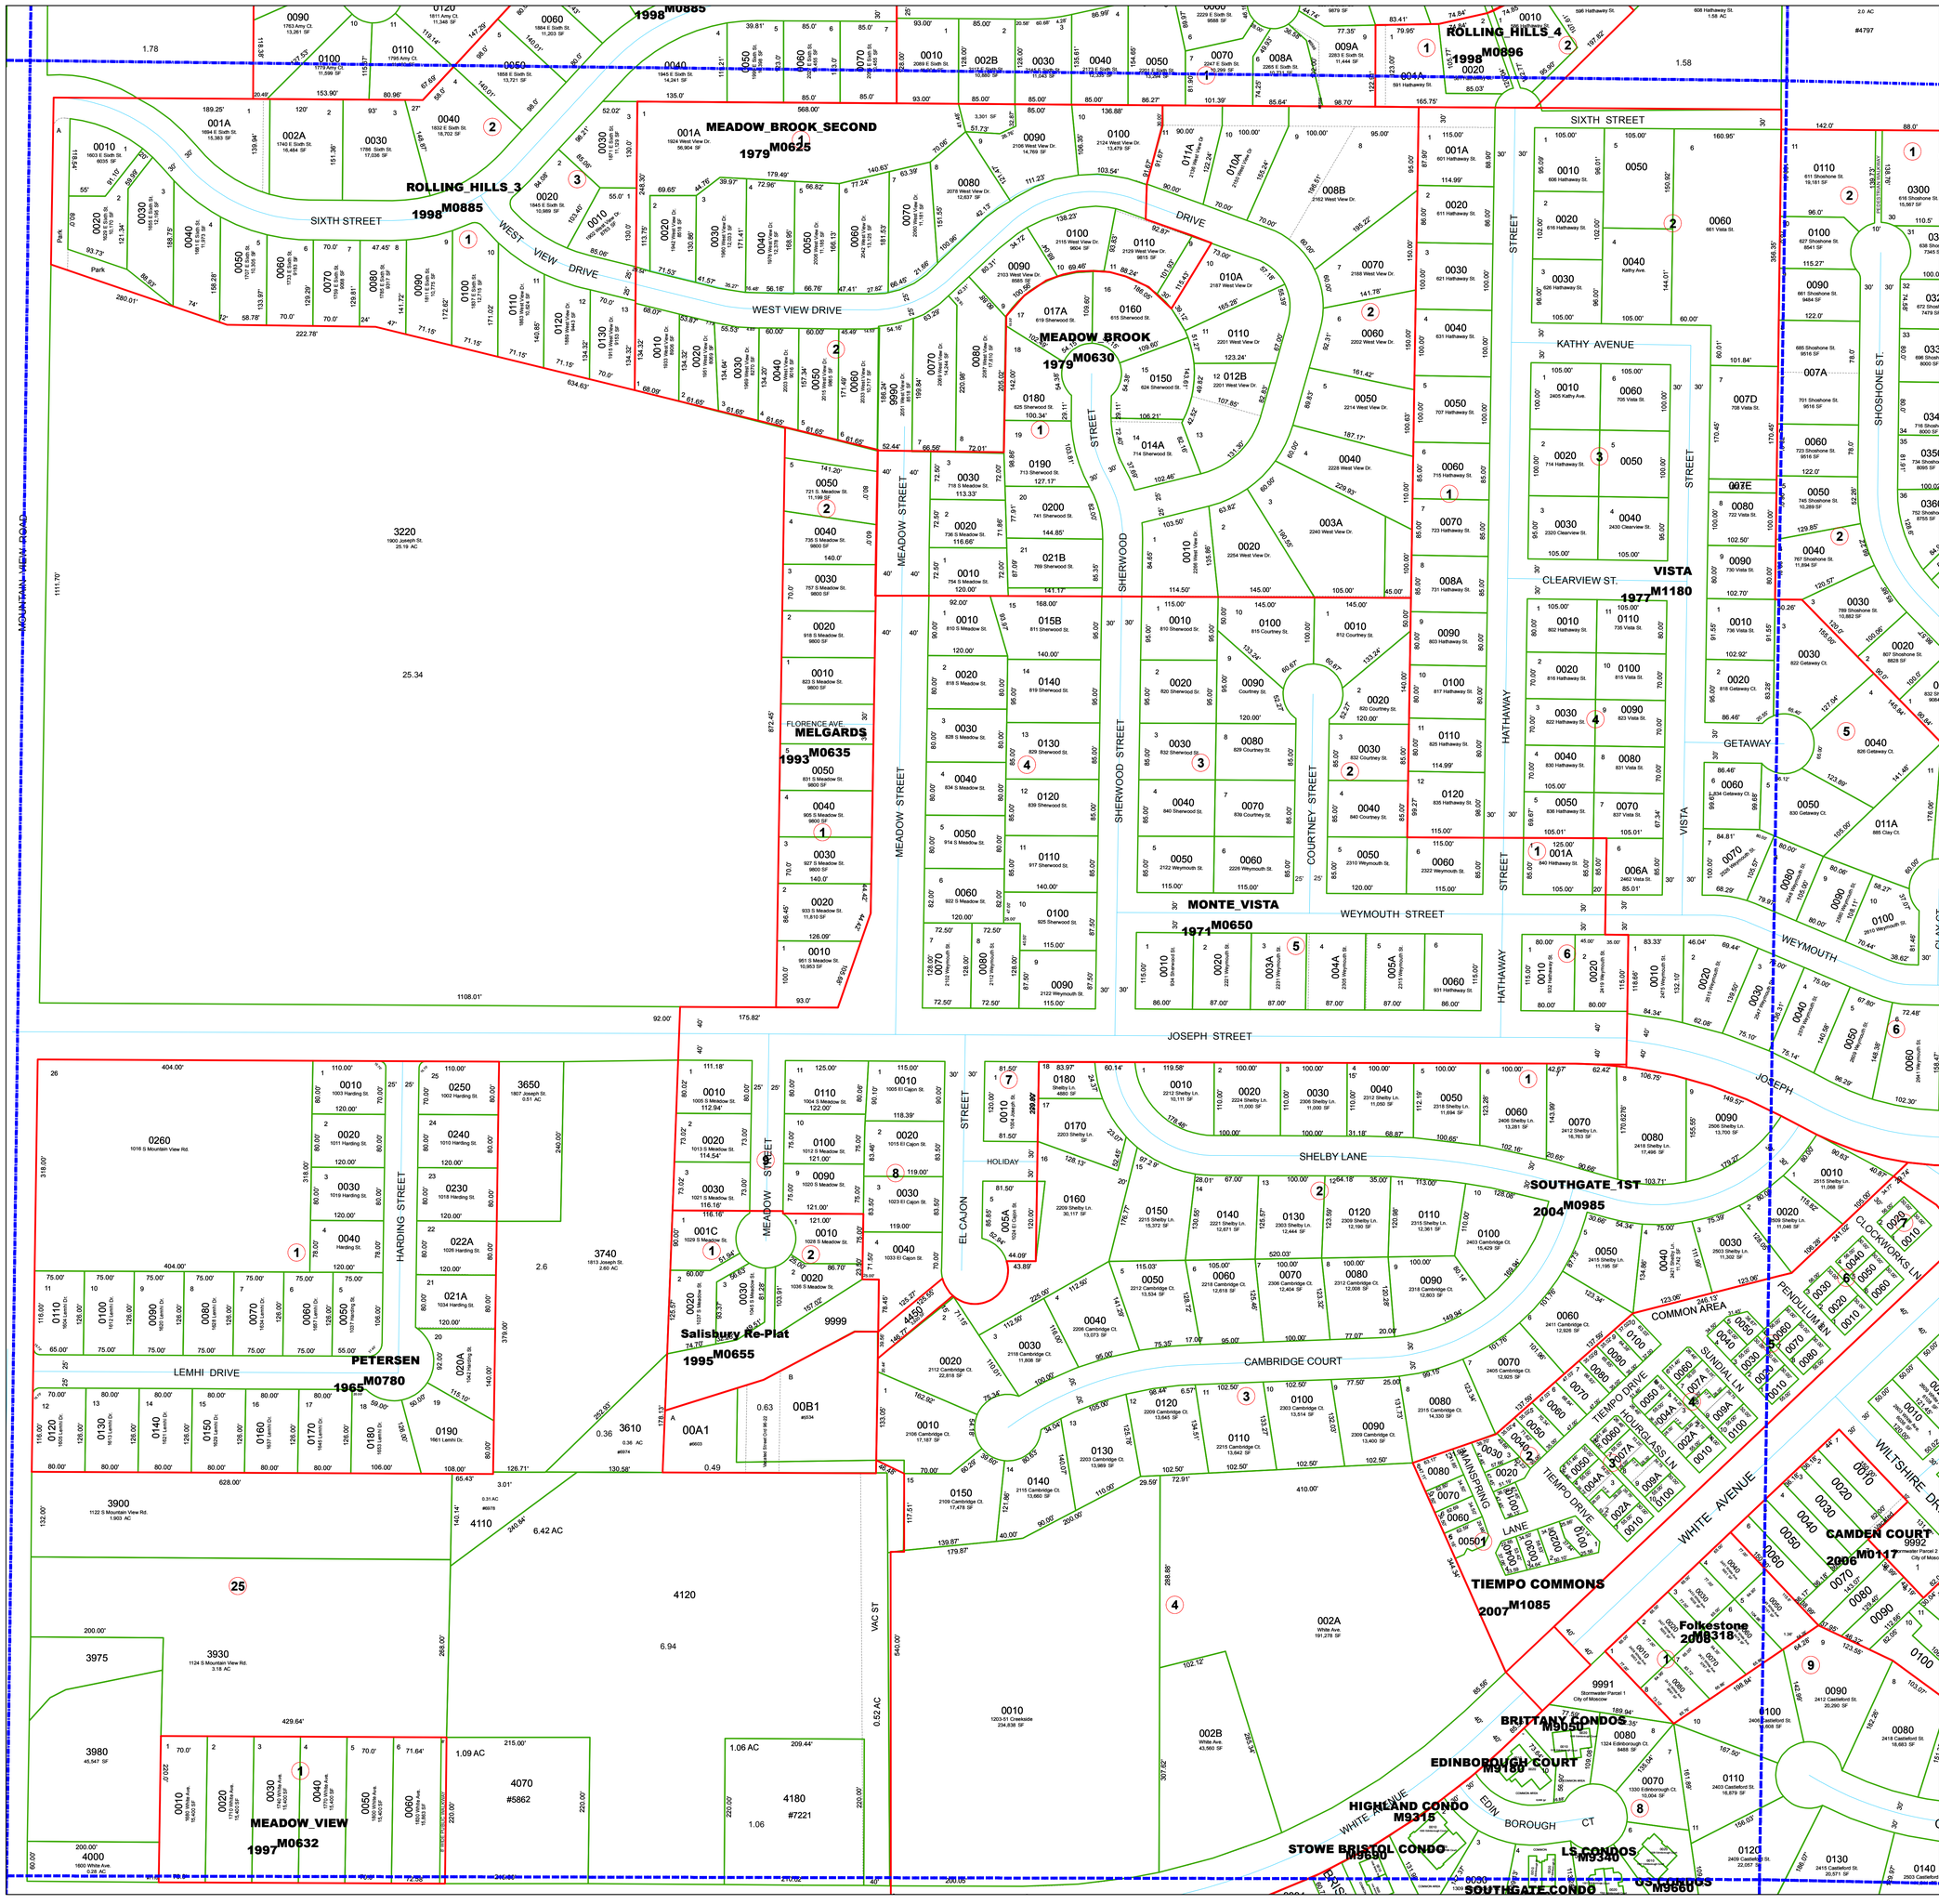

SUBDIVISION INDEX

Brittany Condos	M9050
Edinborough Ct Condo	M9180
Highland Condo	M9315
LS Condo	M9340
Meadow Brook	M0630
Meadow Brook 2nd	M0625
Meadow View	M0632
Melgard's	M0635
Monte Vista	M0650
OS Condos	M9660
Peterson	M0780
Rolling Hills 3rd	M0885
Salisbury RP Monte Vista	M0655
Southgate	M0985
Southgate Condo	M9680
Stowe Bristol	M9690
Tiempo Commons	M1085
Vista	M1180

LEGEND

Legend

- Subdivisions
- Parcels
- Streets
- Lot Lines

© Latah County Official Plat Record.

These maps are provided by The Latah County Assessor.
Due to the variability of sources used Latah County makes no claims or warranties regarding the data contained herein.

SCALE	SHEET NUMBER
1"=100'	20
PLOT DATE	
Nov. 8, 2012	
FILE NAME	
moscow_mapbook.mxd	

Debbie Jacobs, Cartographer