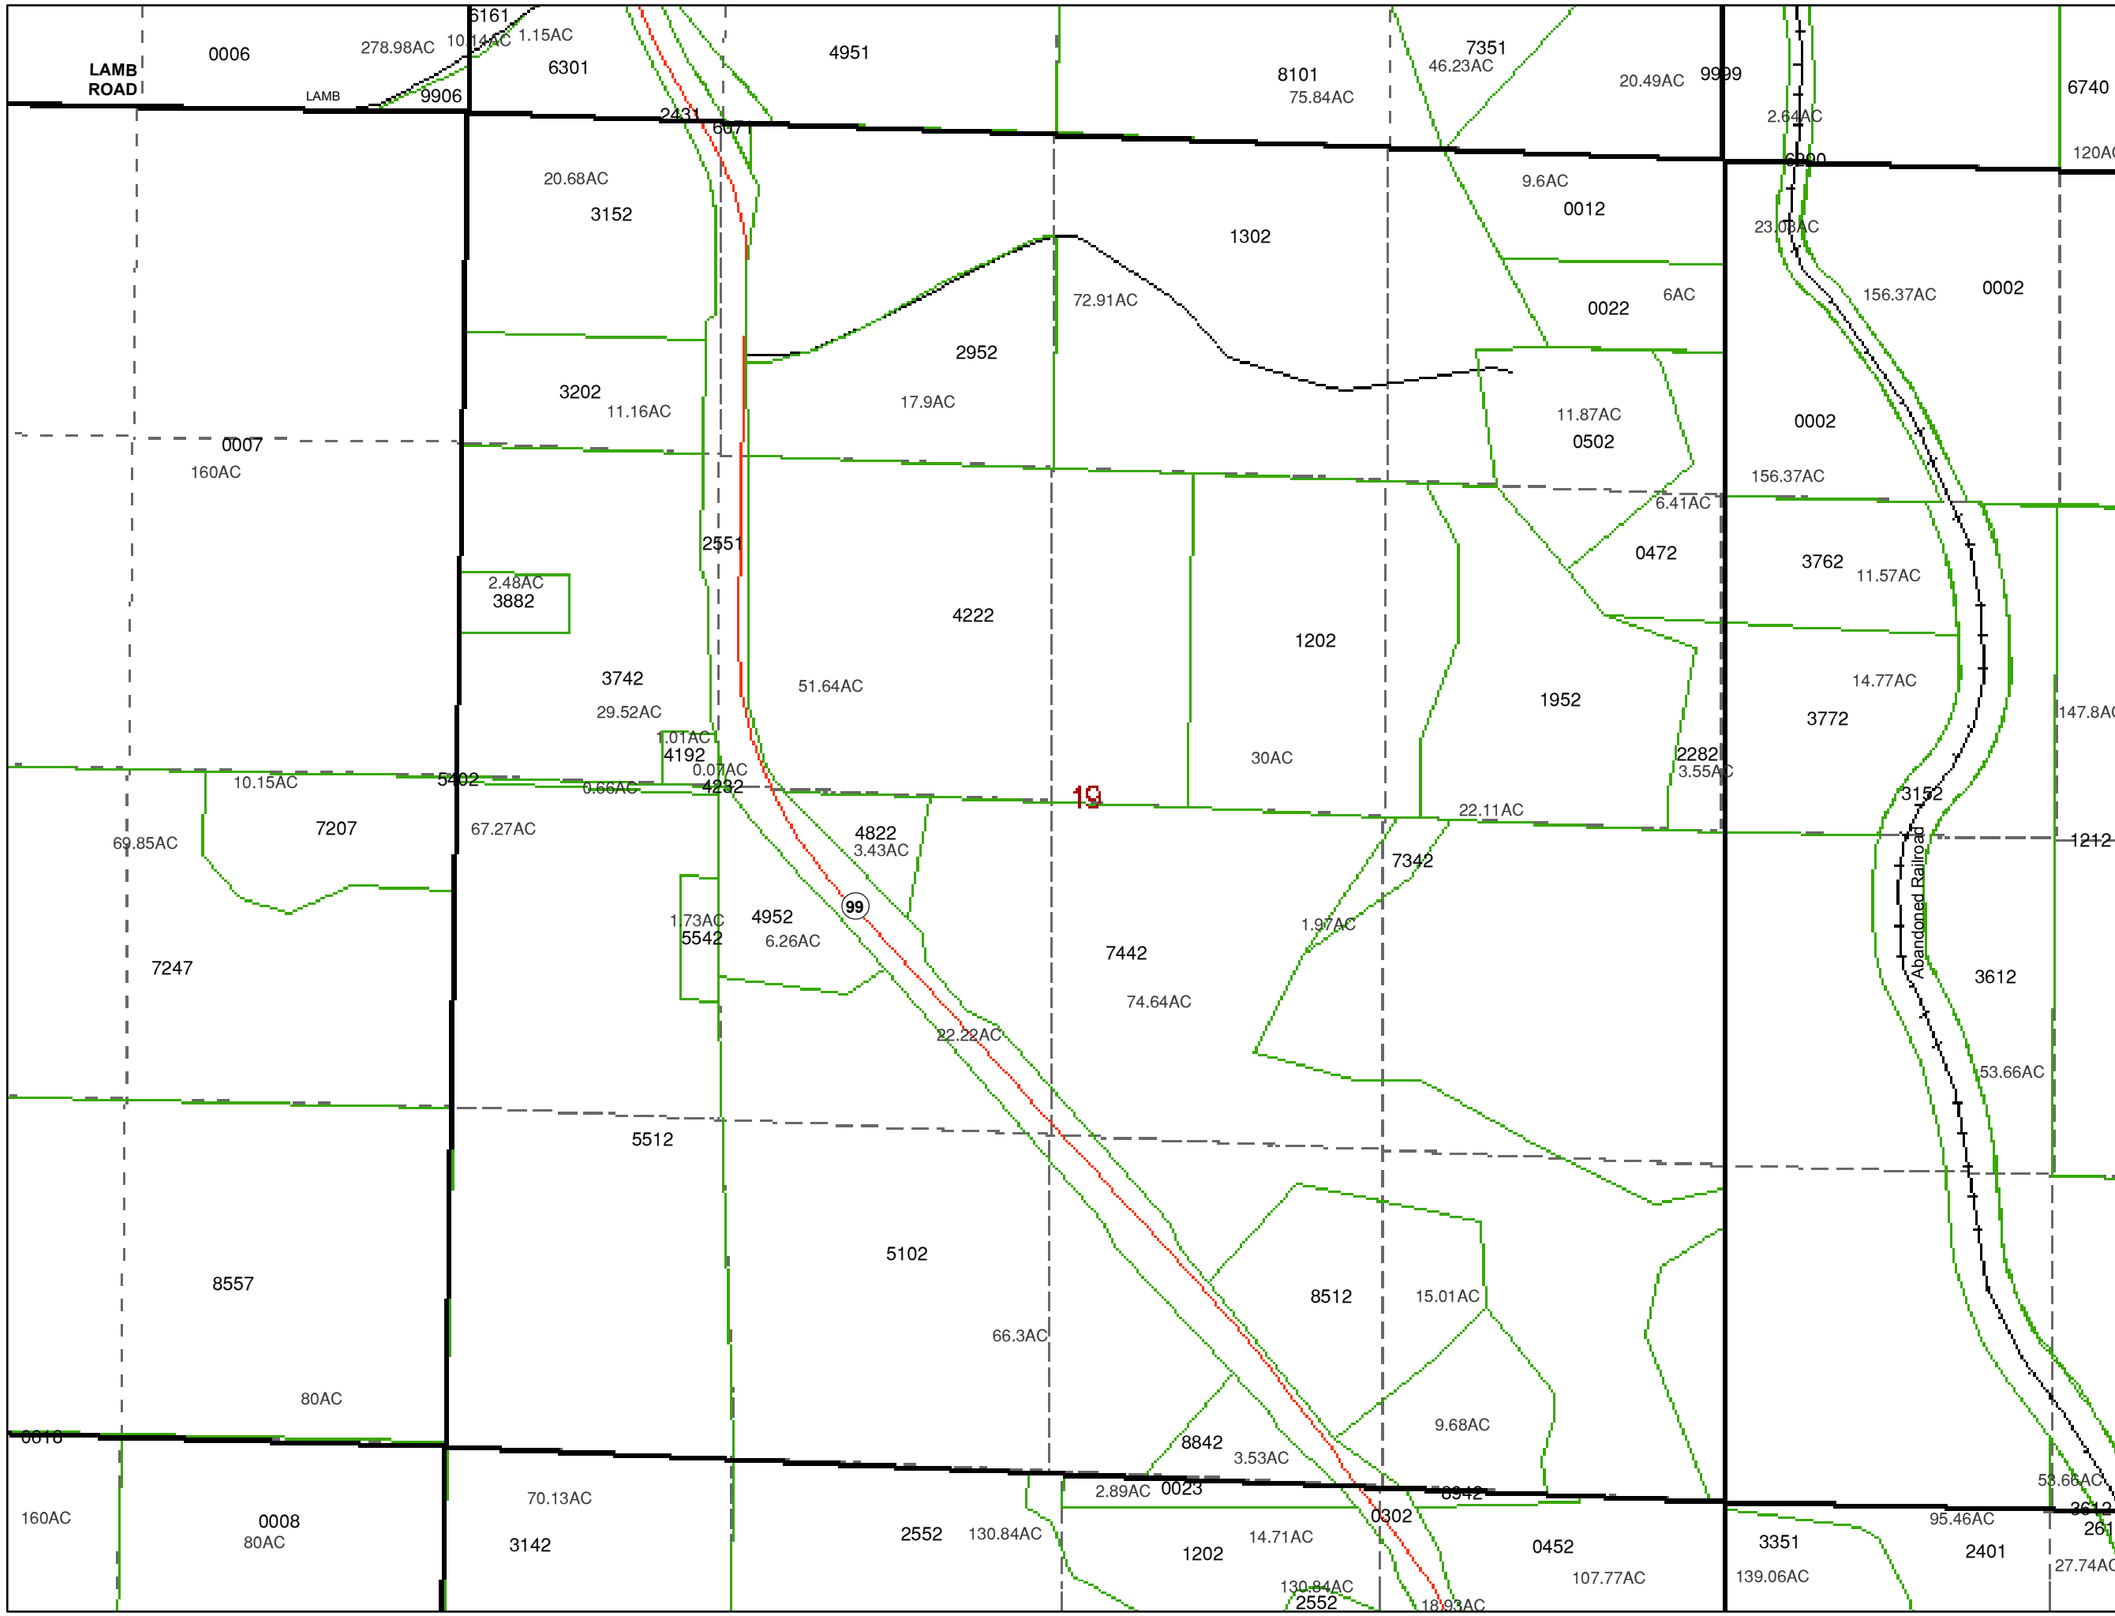

LATAH COUNTY ASSESSOR OFFICIAL PLAT RECORD (Rural Section Land)

T39N R03W

SECTION 19

LOCATION

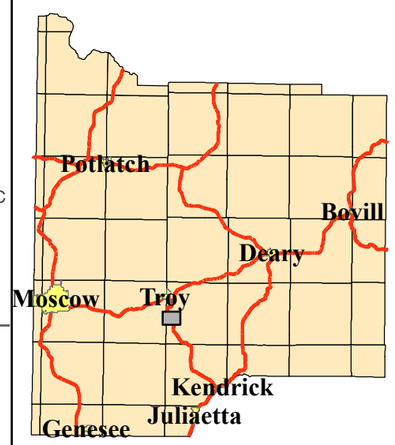

LEGEND

Legend
- Subdivisions
- Sections
- Parcels
- Sixteenlines

Roads
- CITY
- COUNTY
- FEDERAL HIGHWAY
- PRIVATE ROAD
- STATE HIGHWAY
- Railroads

© Latah County Official Plat Record.

These maps are provided by The Latah County Assessor.
Due to the variability of sources used Latah County makes no claims or warranties regarding the data contained herein.

SCALE	SHEET NUMBER
1 in = 600 ft	D33
PLOT DATE	
June 22, 2012	
FILE NAME	
mapbook_detail.mxd	Lindsey D. Sharrock, Cartographer