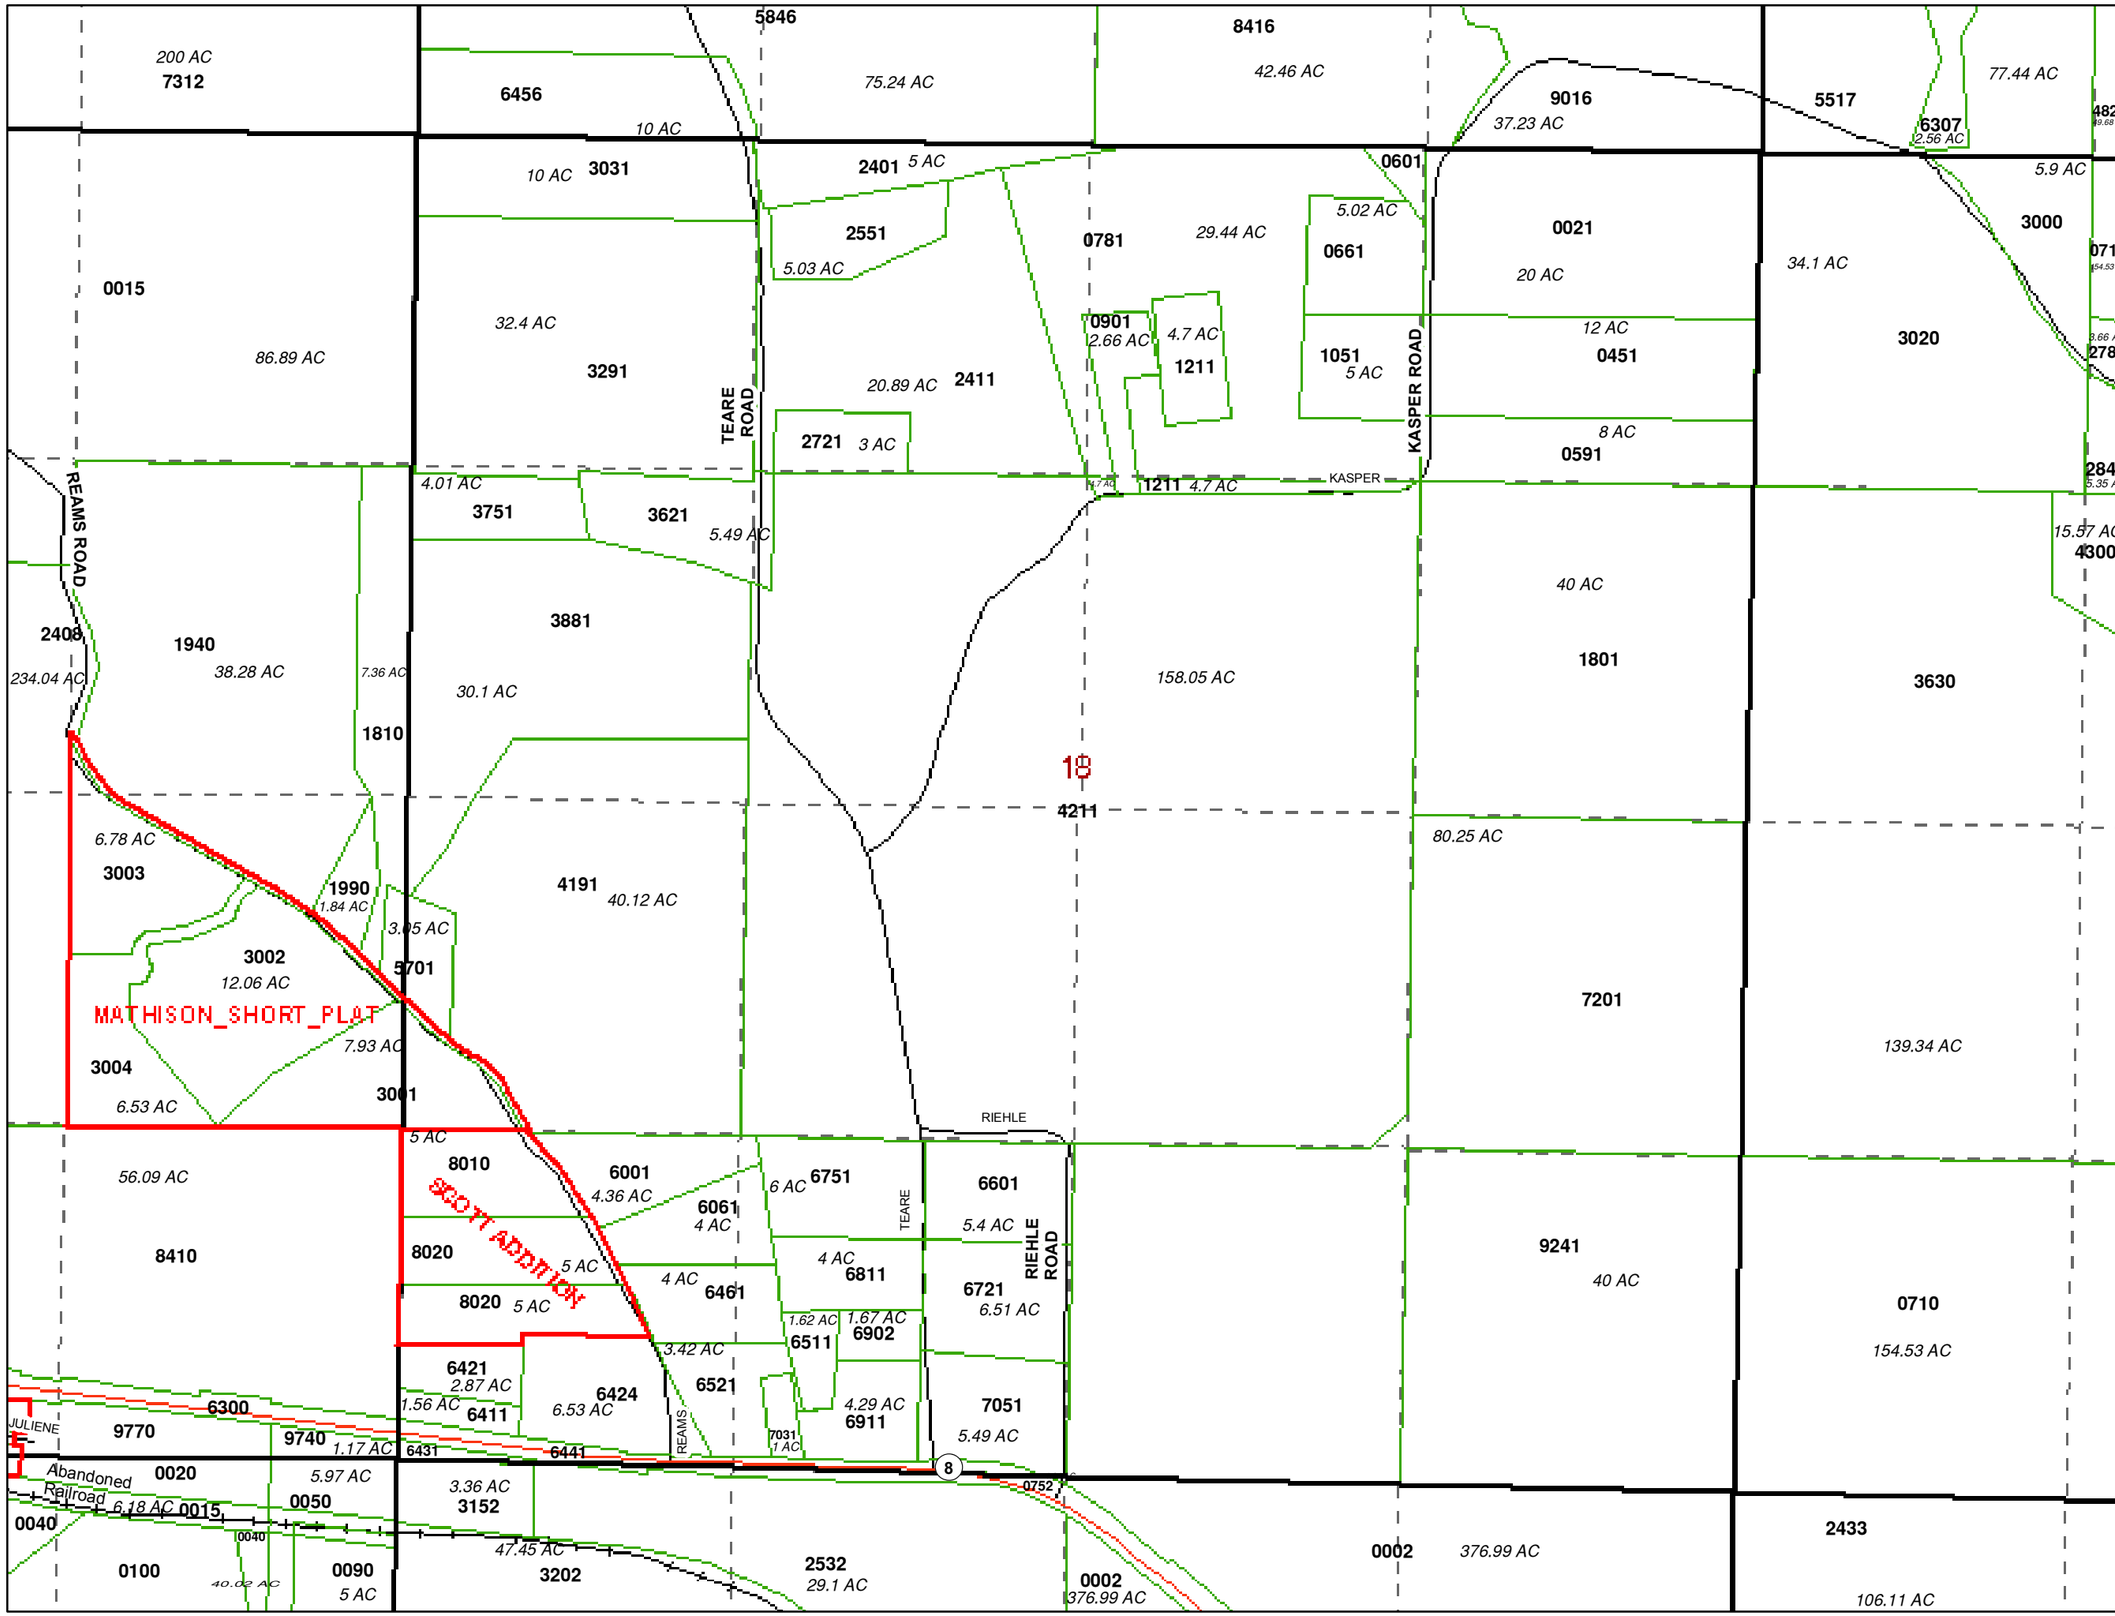

LATAH COUNTY ASSESSOR OFFICIAL PLAT RECORD (Rural Section Land)

T39N R04W

SECTION

18

LOCATION

LEGEND

Legend
- Subdivisions
- Sections
- Parcels
- Sixteenlines

Roads
- CITY
- COUNTY
- FEDERAL HIGHWAY
- PRIVATE ROAD
- STATE HIGHWAY
- Railroads

© Latah County Official Plat Record.

These maps are provided by The Latah County Assessor.
Due to the variability of sources used Latah County makes no claims or warranties regarding the data contained herein.

SCALE	SHEET NUMBER
1 in = 600 ft	D39
PLOT DATE	
Nov. 18, 2010	

FILE NAME

mapbook_detail.mxd Lindsey D. Sharrock, Cartographer