LATAH COUNTY ASSESSOR OFFICIAL PLAT RECORD (Rural Section Land)

T40N R05W

SECTION 06

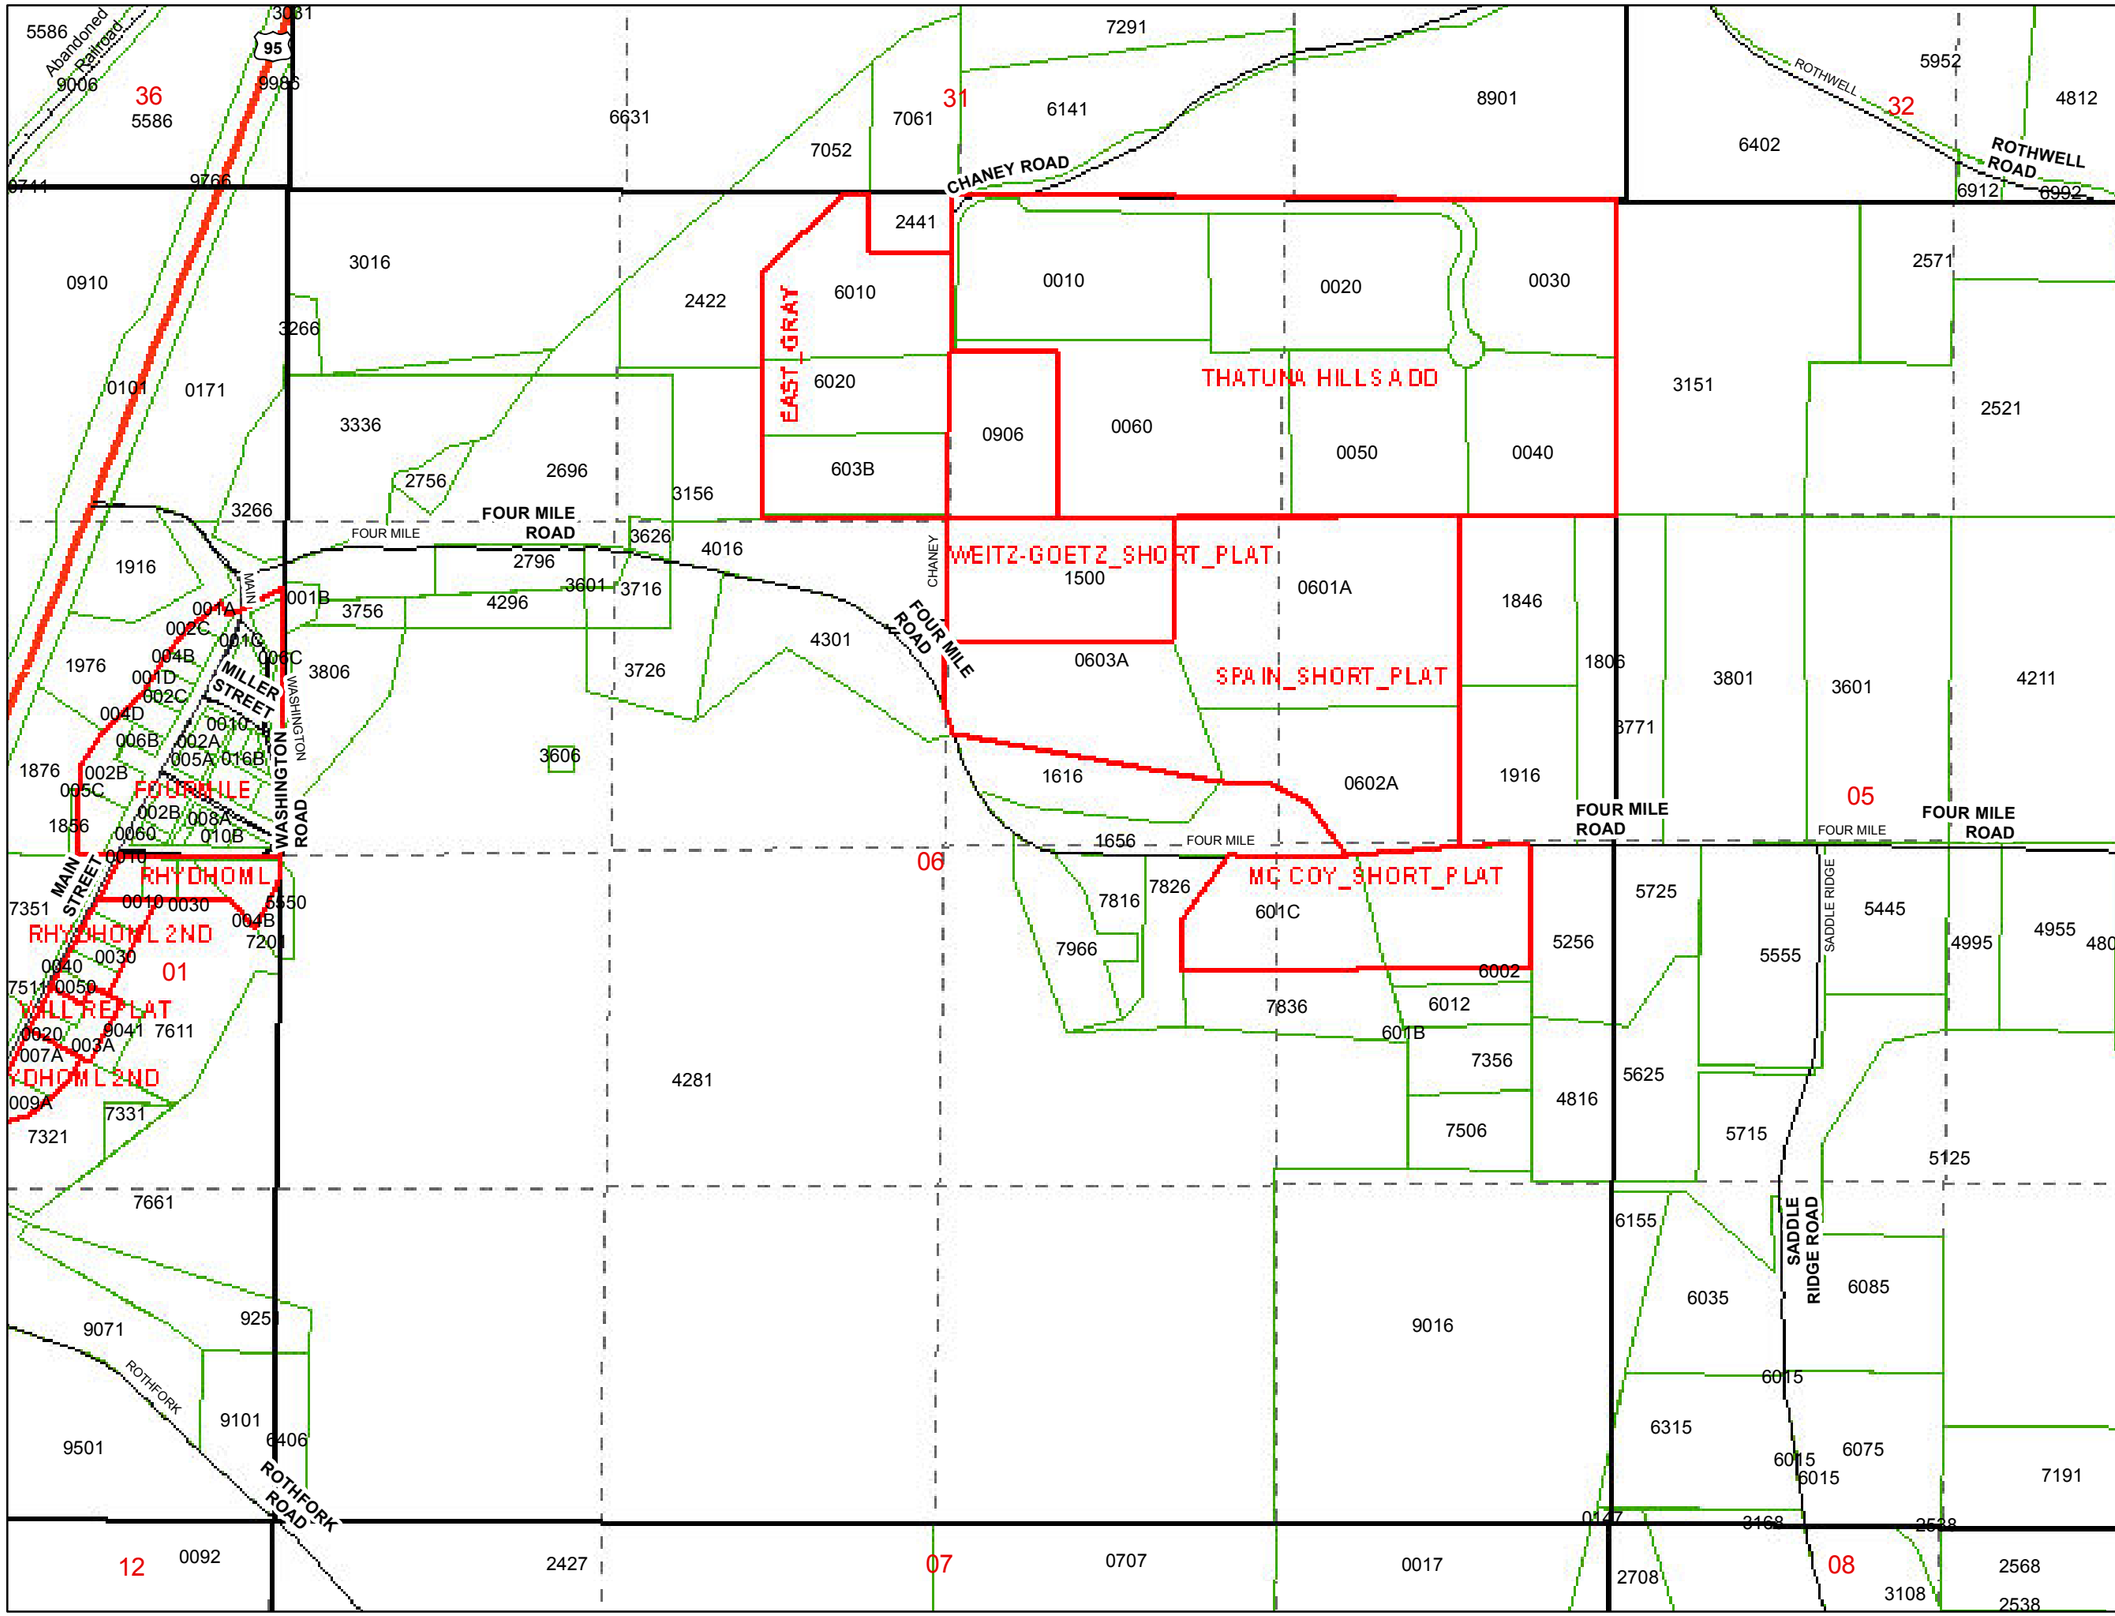

LOCATION

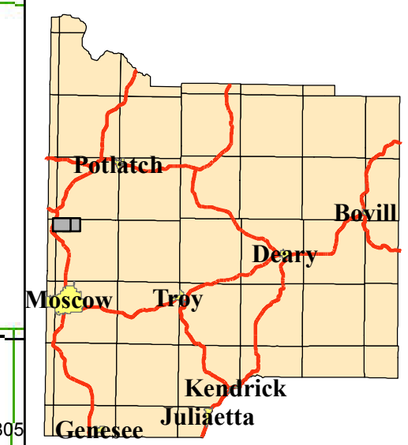

LEGEND

Legend

- Subdivisions
- Sections
- Parcels
- Sixteenlines

Roads

- CITY
- COUNTY
- FEDERAL HIGHWAY
- PRIVATE ROAD
- STATE HIGHWAY
- Railroads

© Latah County Official Plat Record.

These maps are provided by The Latah County Assessor.
Due to the variability of sources used Latah County makes no claims or warranties regarding the data contained herein.

SCALE	SHEET NUMBER
1 in = 600 ft	D5
PLOT DATE	
Nov 26, 2012	
FILE NAME	
mapbook_detail.mxd	Debbie Jacobs, Cartographer