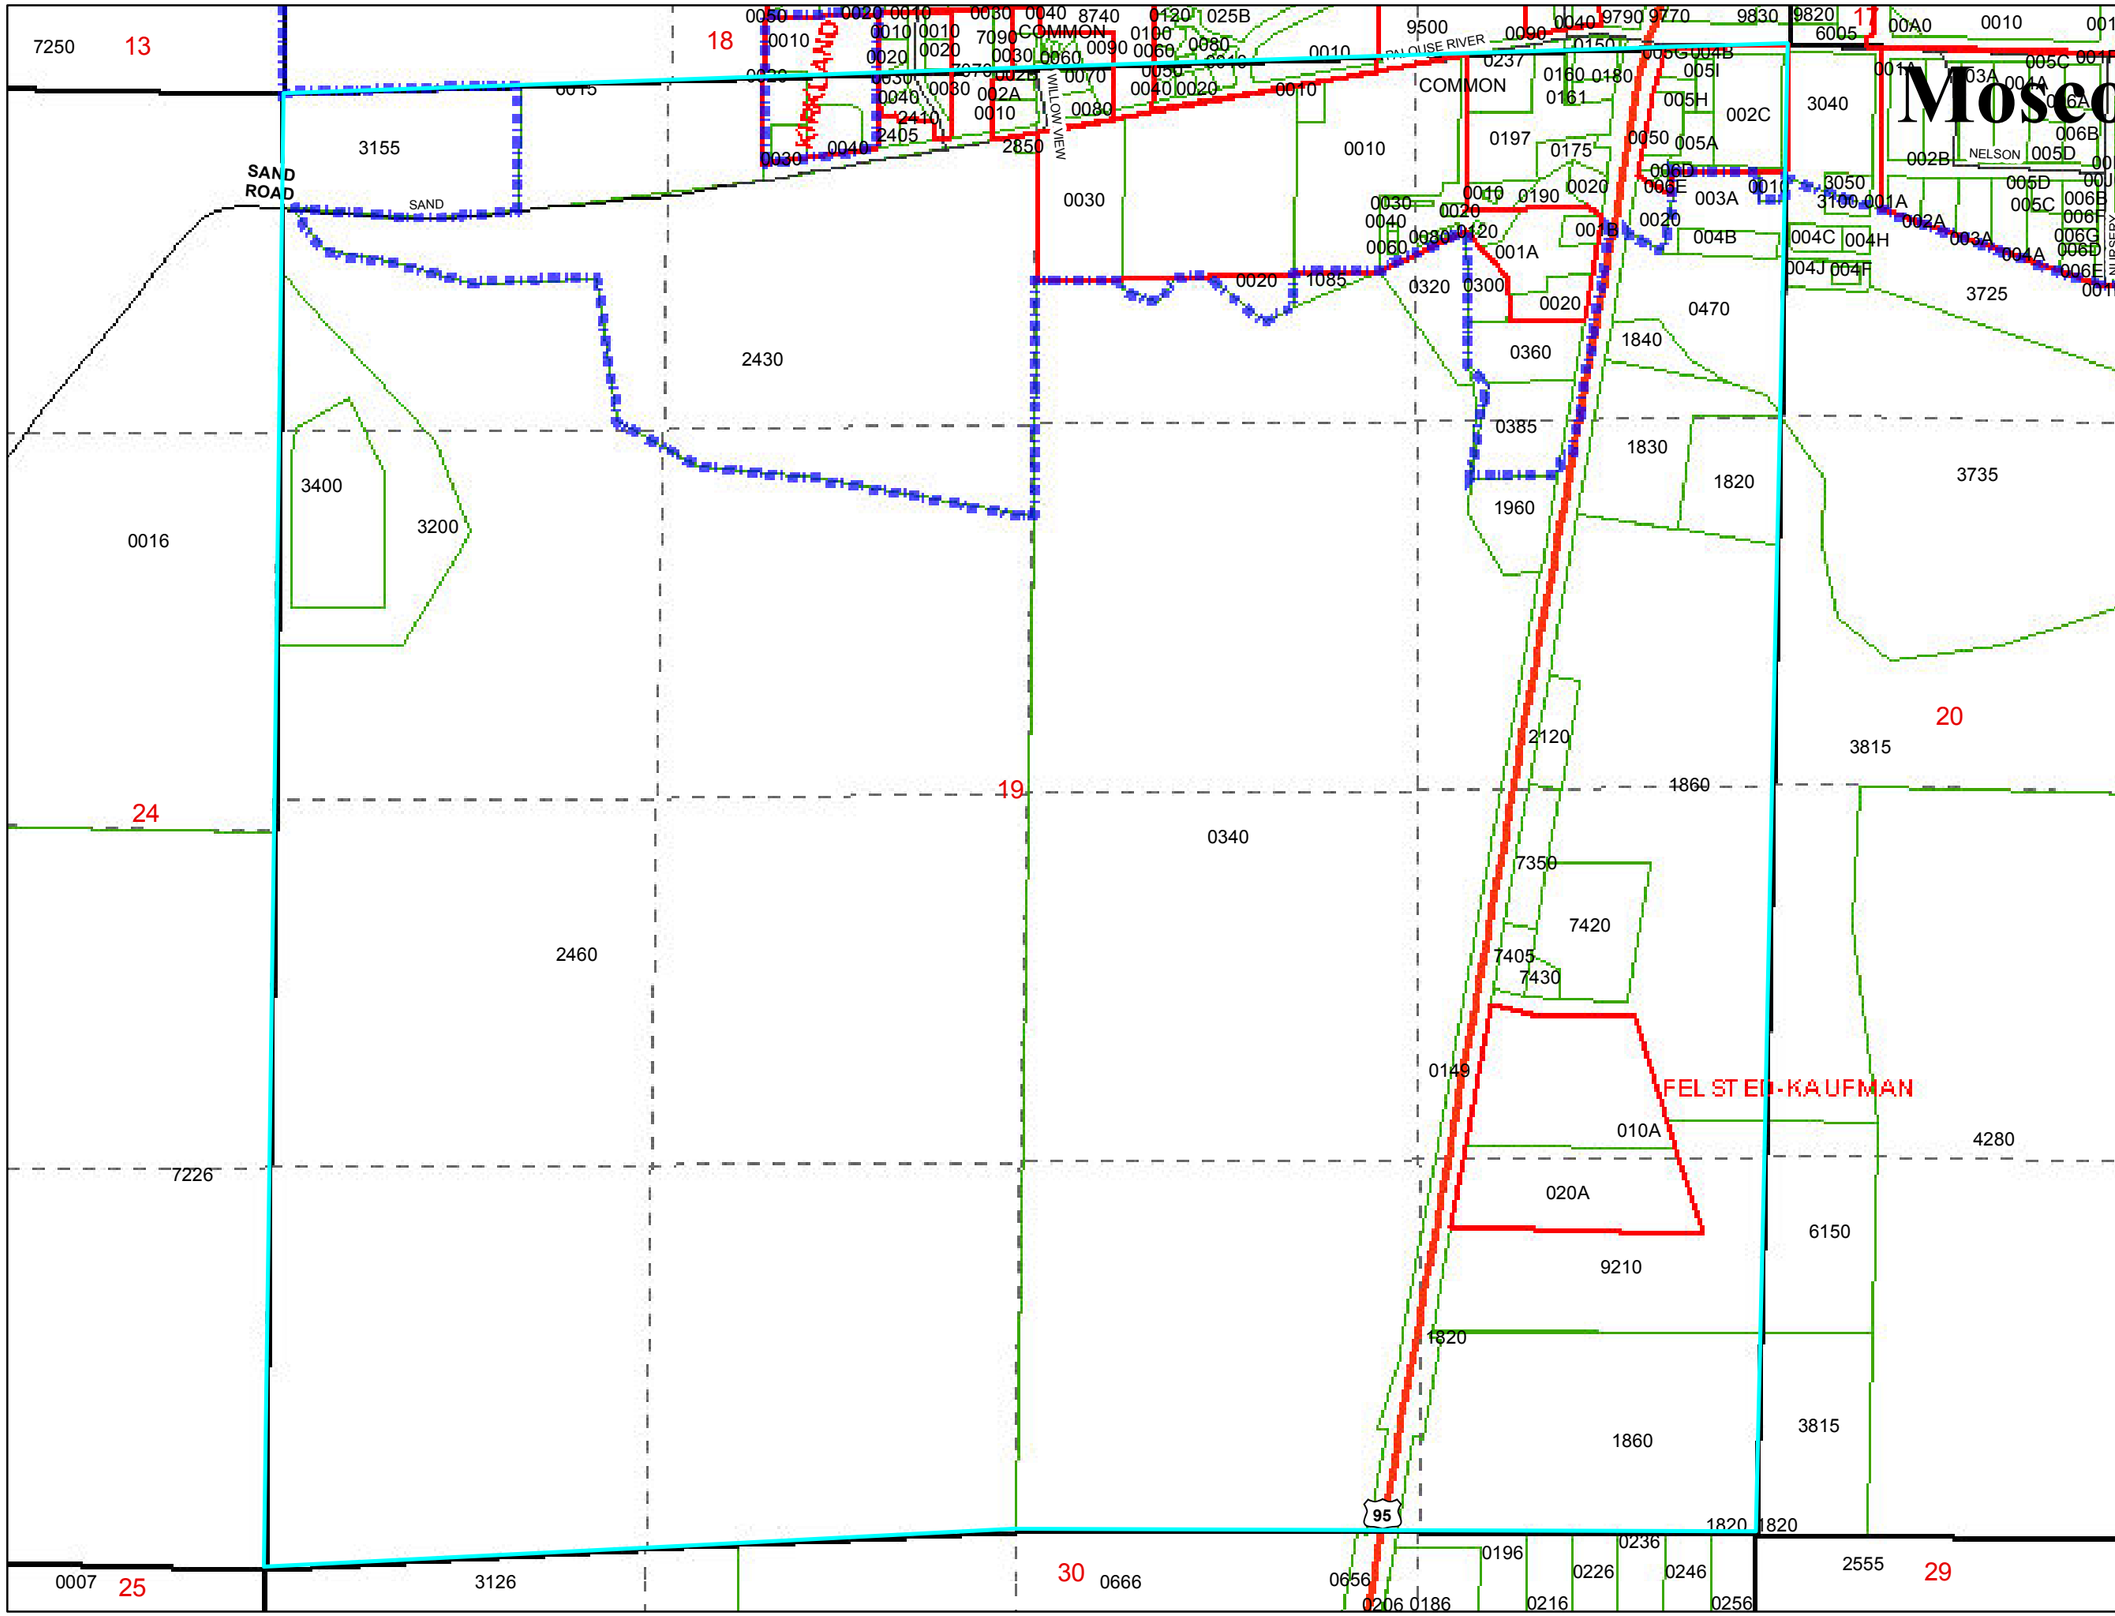

LATAH COUNTY ASSESSOR OFFICIAL PLAT RECORD (Rural Section Land)

T39N R05W

SECTION

19

LOCATION

LEGEND

Legend

- Subdivisions
- Sections
- Parcels
- Sixteenlines

Roads

- CITY
- COUNTY
- FEDERAL HIGHWAY
- PRIVATE ROAD
- STATE HIGHWAY
- Railroads

© Latah County Official Plat Record.

These maps are provided by The Latah County Assessor.
Due to the variability of sources used Latah County makes no claims or warranties regarding the data contained herein.

SCALE	SHEET NUMBER
1 in = 542 ft	D51
PLOT DATE	
May 2013	

FILE NAME

mapbook_detail.mxd

Debbie Jacobs, Cartographer