LATAH COUNTY ASSESSOR OFFICIAL PLAT RECORD (Rural Section Land)

T40N R02W

SECTION 22

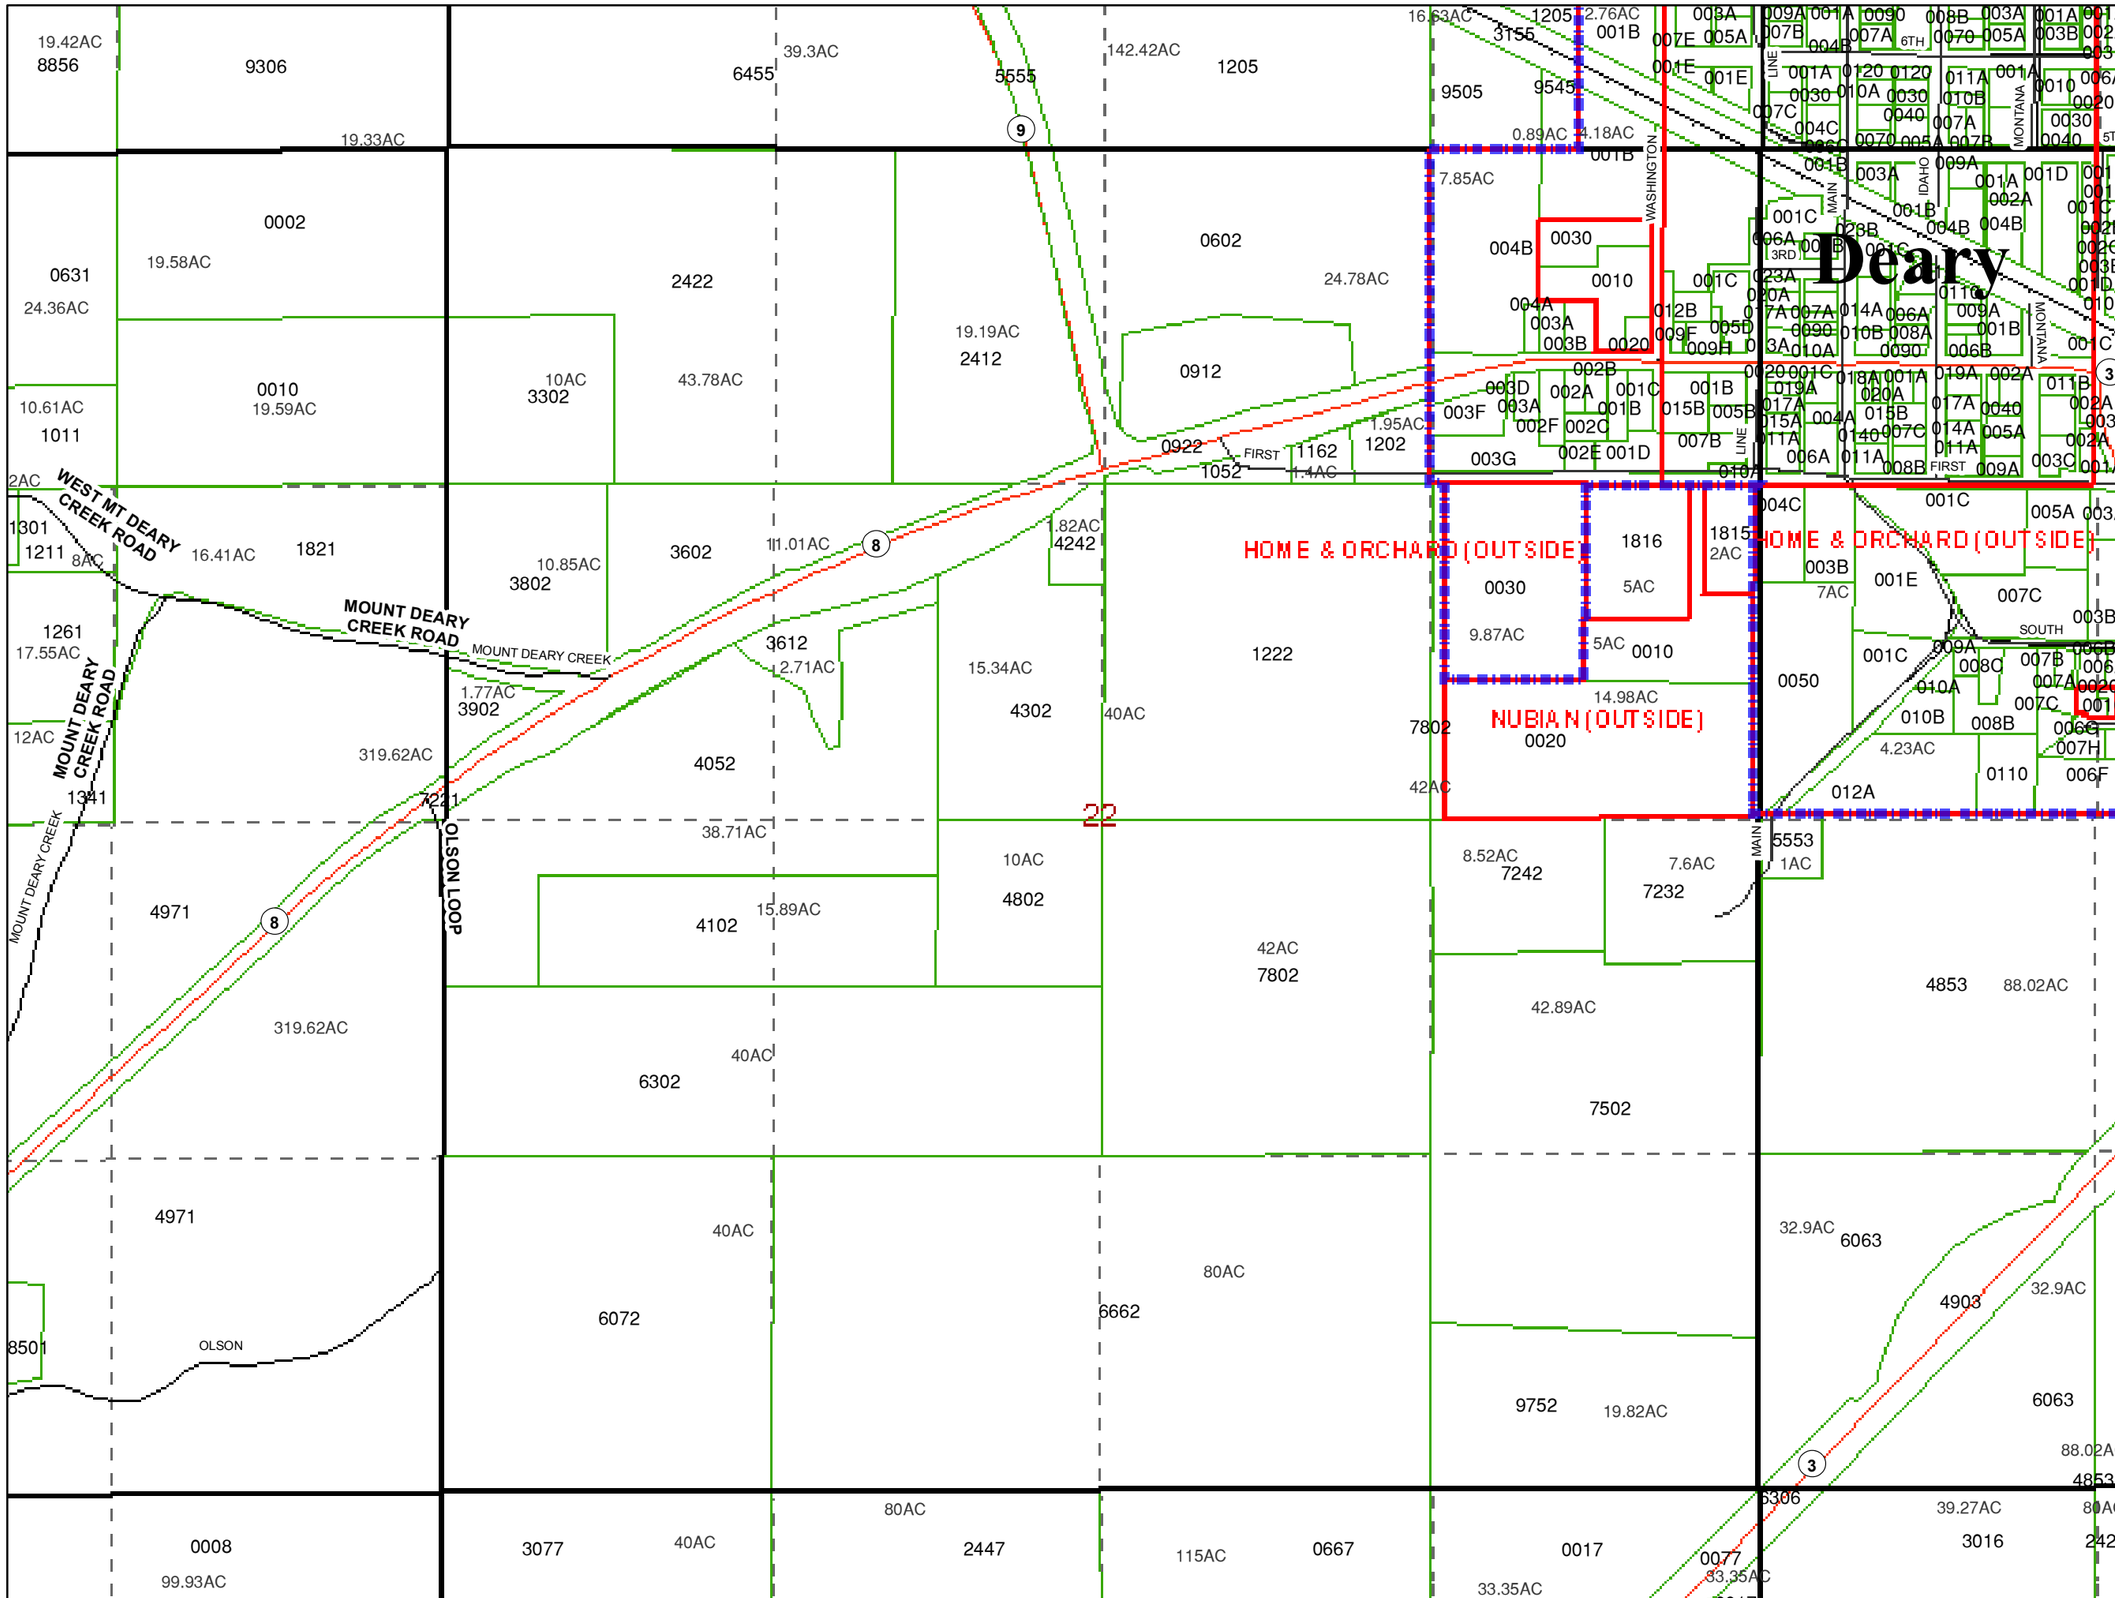

LOCATION

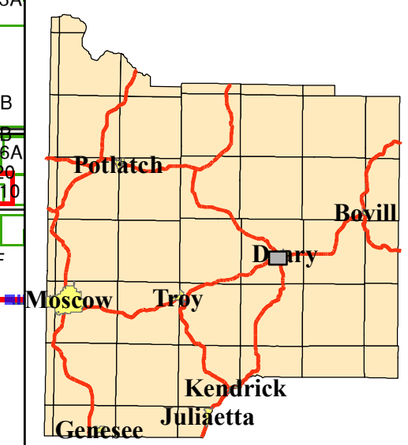

LEGEND

Legend

- Subdivisions
- Sections
- Parcels
- Sixteenlines

Roads

- CITY
- COUNTY
- FEDERAL HIGHWAY
- PRIVATE ROAD
- STATE HIGHWAY
- Railroads

© Latah County Official Plat Record.

These maps are provided by The Latah County Assessor.
Due to the variability of sources used Latah County makes no claims or warranties regarding the data contained herein.

SCALE	SHEET NUMBER
1 in = 600 ft	D59
PLOT DATE	
July 25, 2012	
FILE NAME	
mapbook_detail.mxd	

Lindsey D. Sharrock, Cartographer