LATAH COUNTY ASSESSOR OFFICIAL PLAT RECORD (Rural Section Land)

T38N R03W

SECTION 33

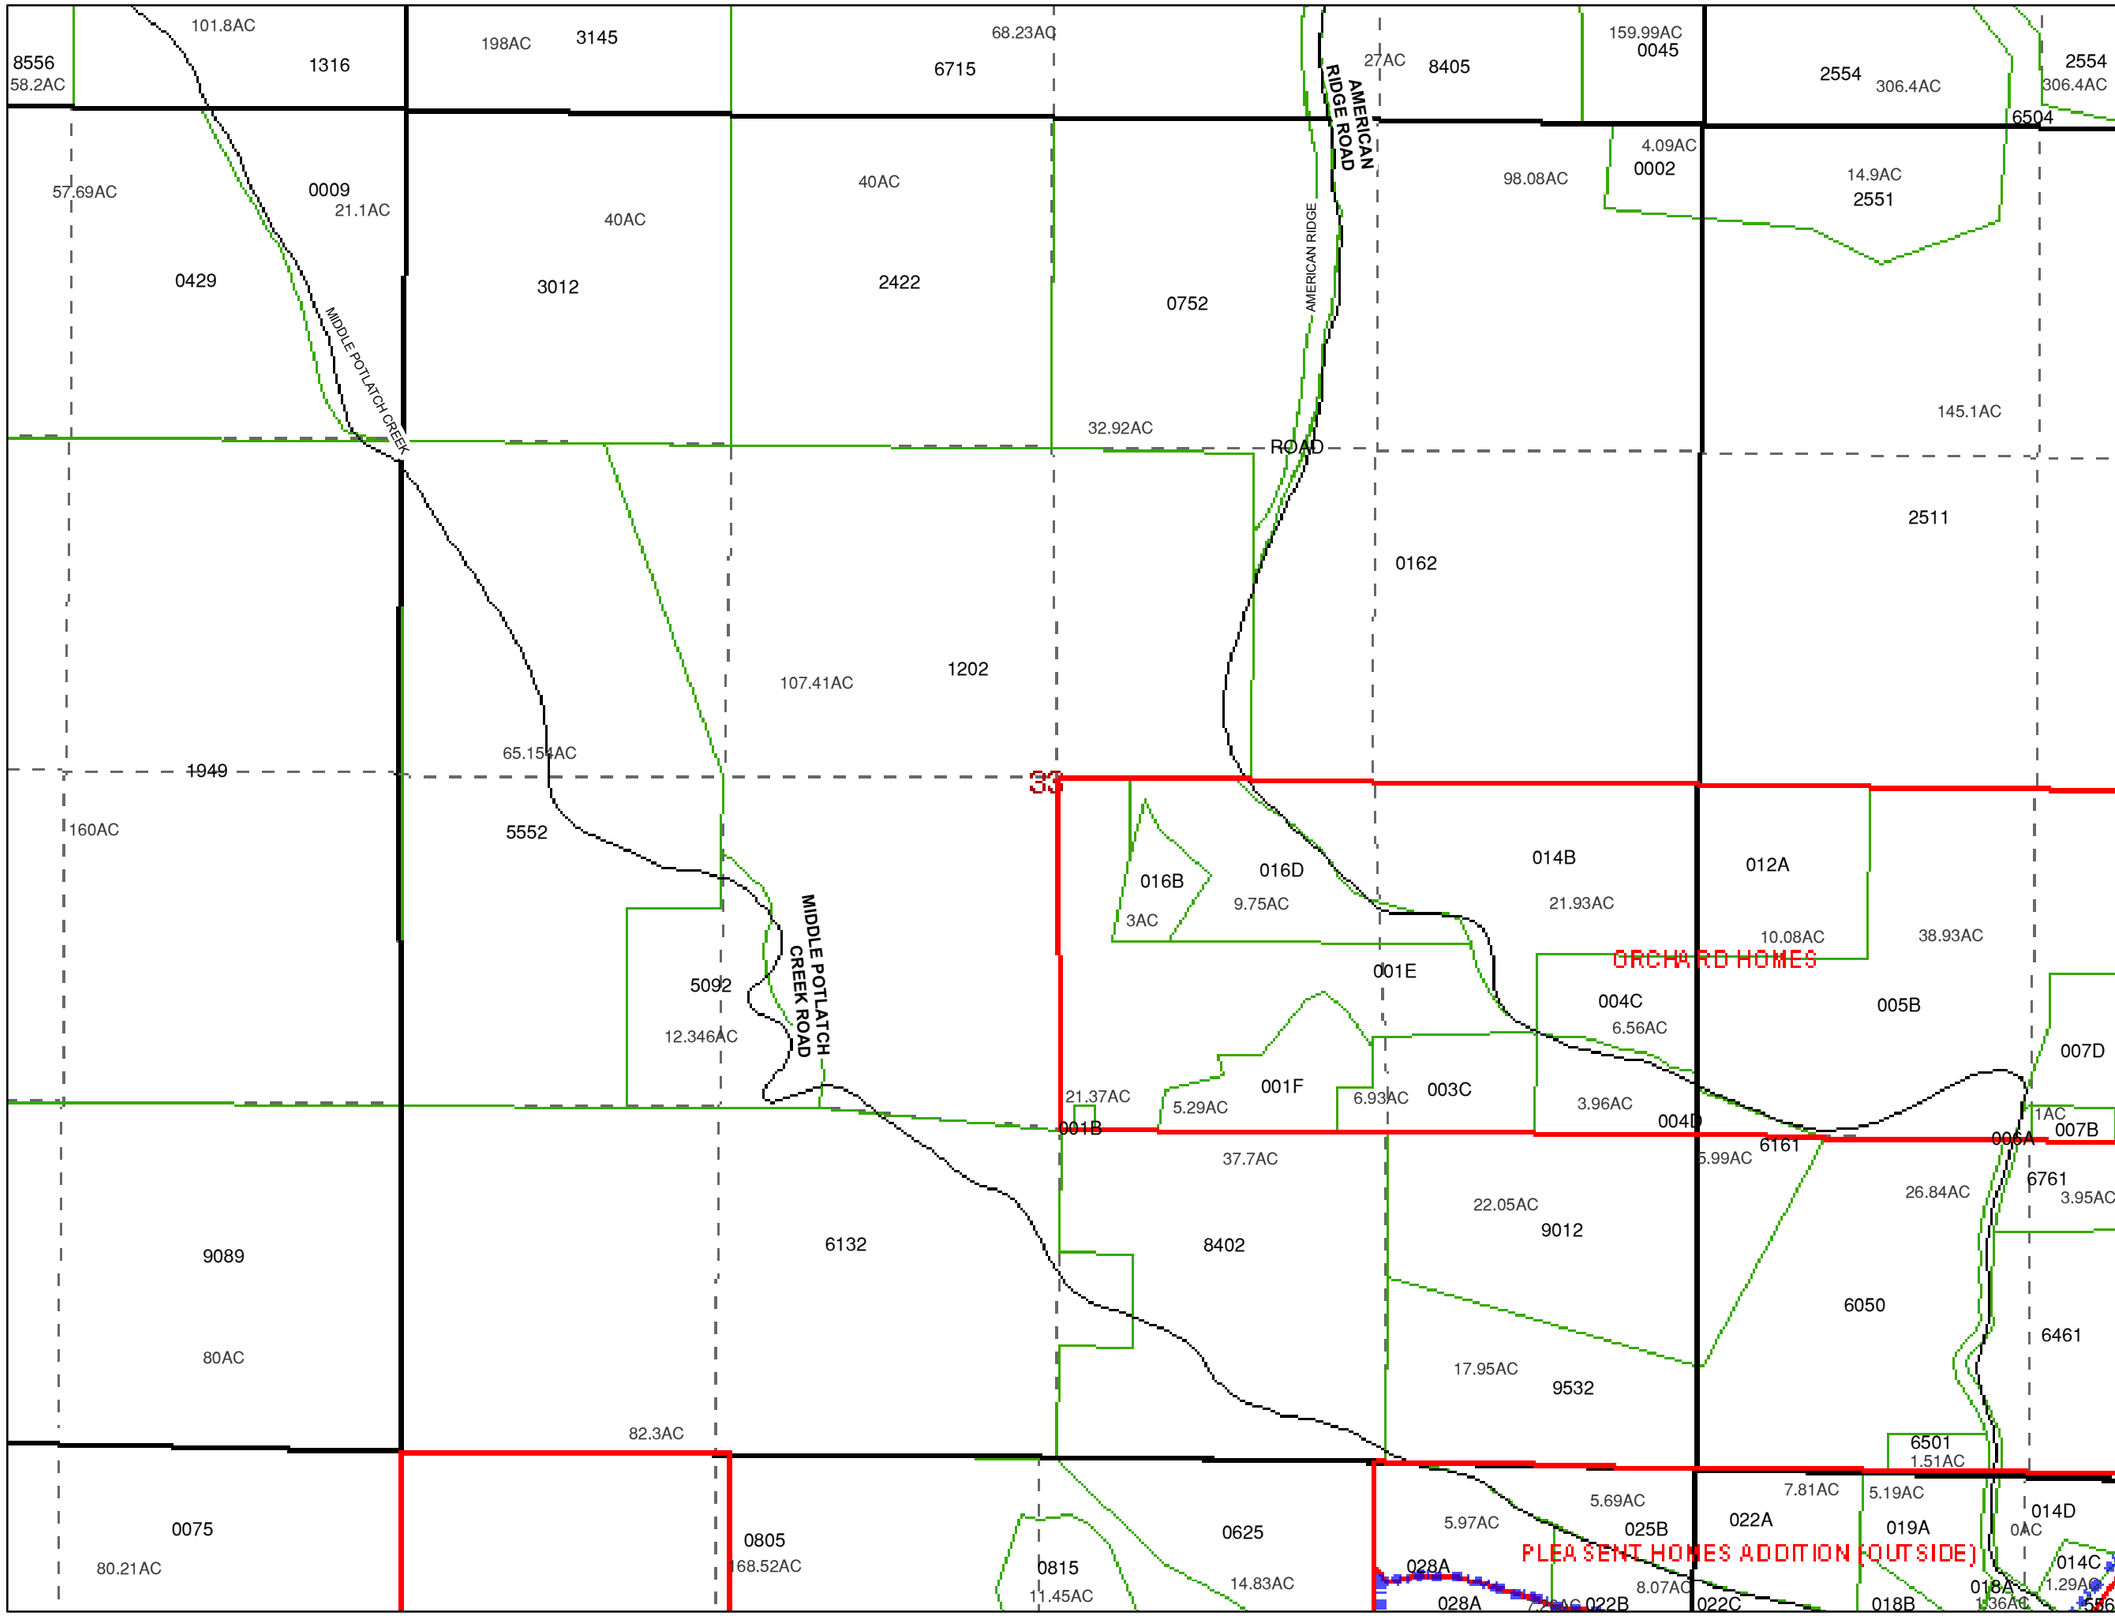

LOCATION

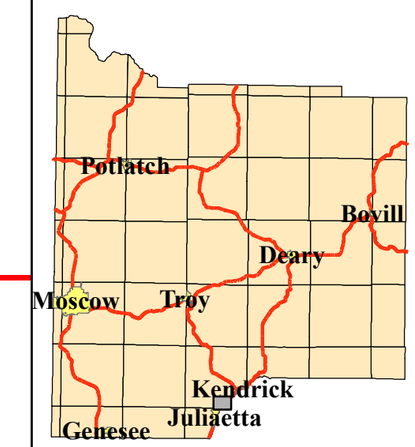

LEGEND

Legend

- Subdivisions
- Sections
- Parcels
- Sixteenlines

Roads

- CITY
- COUNTY
- FEDERAL HIGHWAY
- PRIVATE ROAD
- STATE HIGHWAY
- Railroads

© Latah County Official Plat Record.

These maps are provided by The Latah County Assessor.
Due to the variability of sources used Latah County makes no claims or warranties regarding the data contained herein.

SCALE	SHEET NUMBER
1 in = 600 ft	D62
PLOT DATE	
June 7, 2012	
FILE NAME	
mapbook_detail.mxd	Lindsey D. Sharrock, Cartographer