# LATAH COUNTY ASSESSOR OFFICIAL PLAT RECORD (Rural Section Land)

## T40N R05W

## SECTION 17

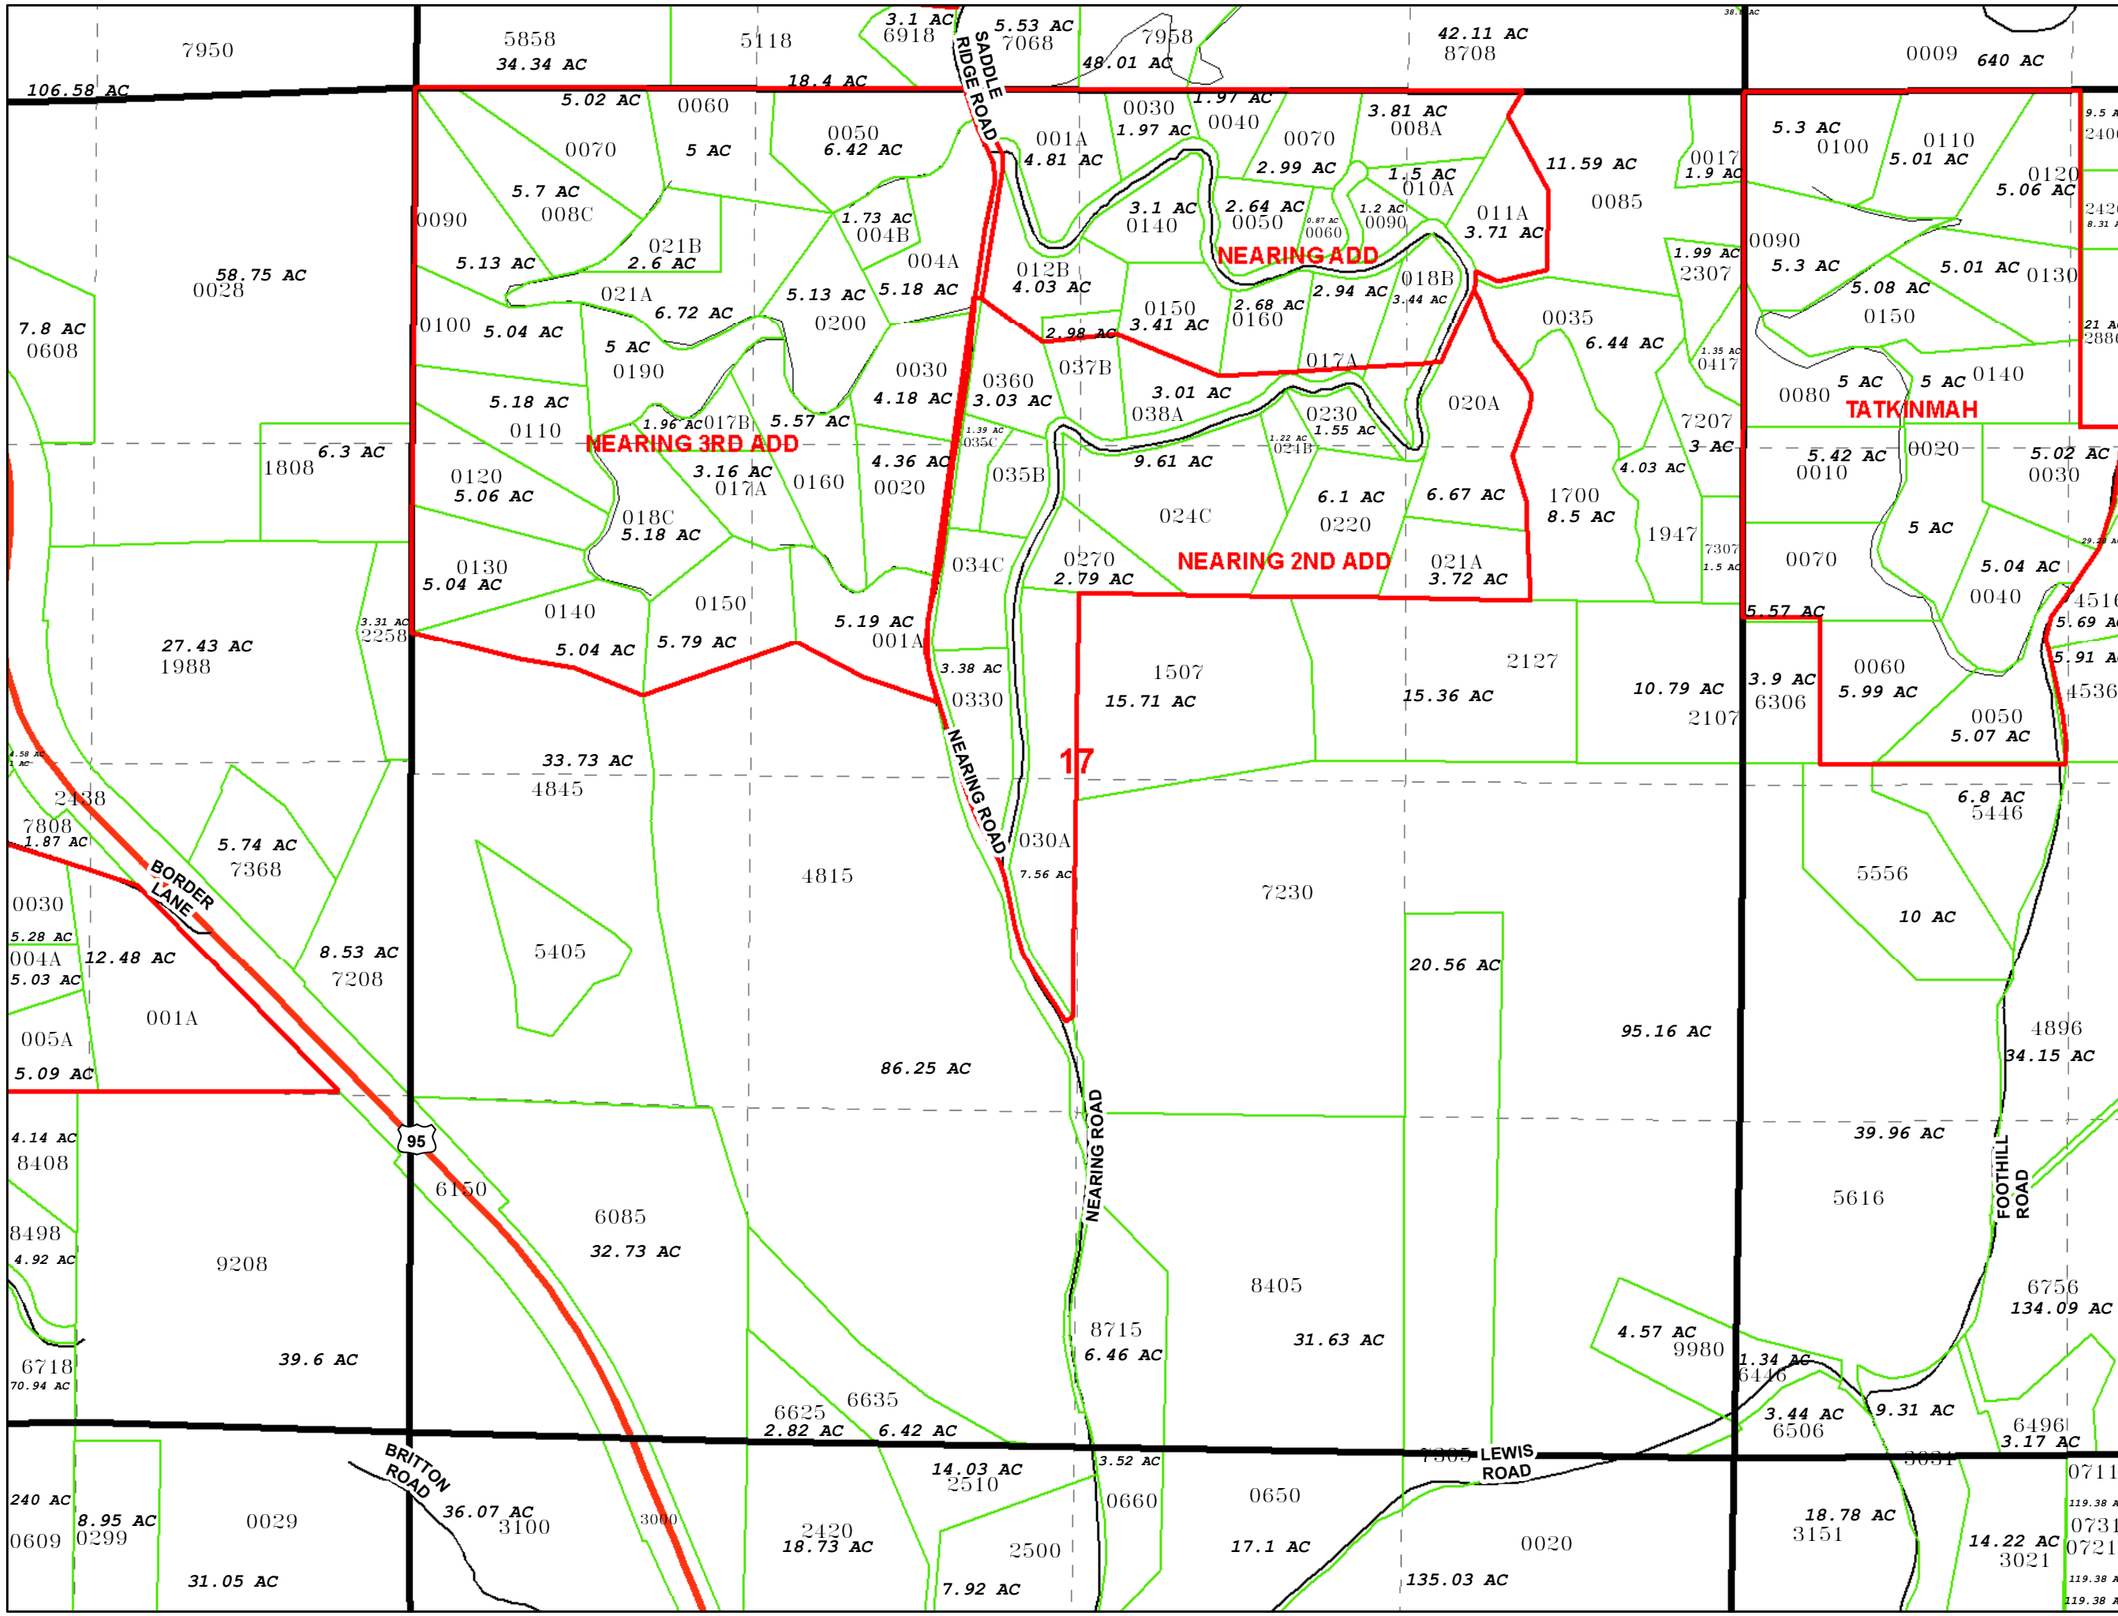


## LOCATION

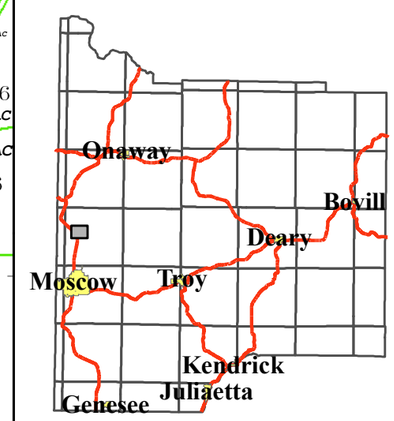


## LEGEND

Legend

- Parcels
- plss_sections
- plss_sixteenlines
- Subdivisions

Roads

ROAD_TYPE

- CITY
- COUNTY
- FEDERAL HIGHWAY
- PRIVATE ROAD
- STATE HIGHWAY

© Latah County Official Plat Record.

These maps are provided by The Latah County Assessor.
Due to the variability of sources used Latah County makes no claims or warranties regarding the data contained herein.

| SCALE | SHEET NUMBER |
|---|---|
| 1 in = 600 ft | D8 |
| PLOT DATE | |
| Oct 20, 2009 | |
| FILE NAME | |
| mapbook_detail.mxd | |

CMR