LATAH COUNTY ASSESSOR OFFICIAL PLAT RECORD (Rural Section Land)

T40N R05W

SECTIONS

28,29,30,31,32,33

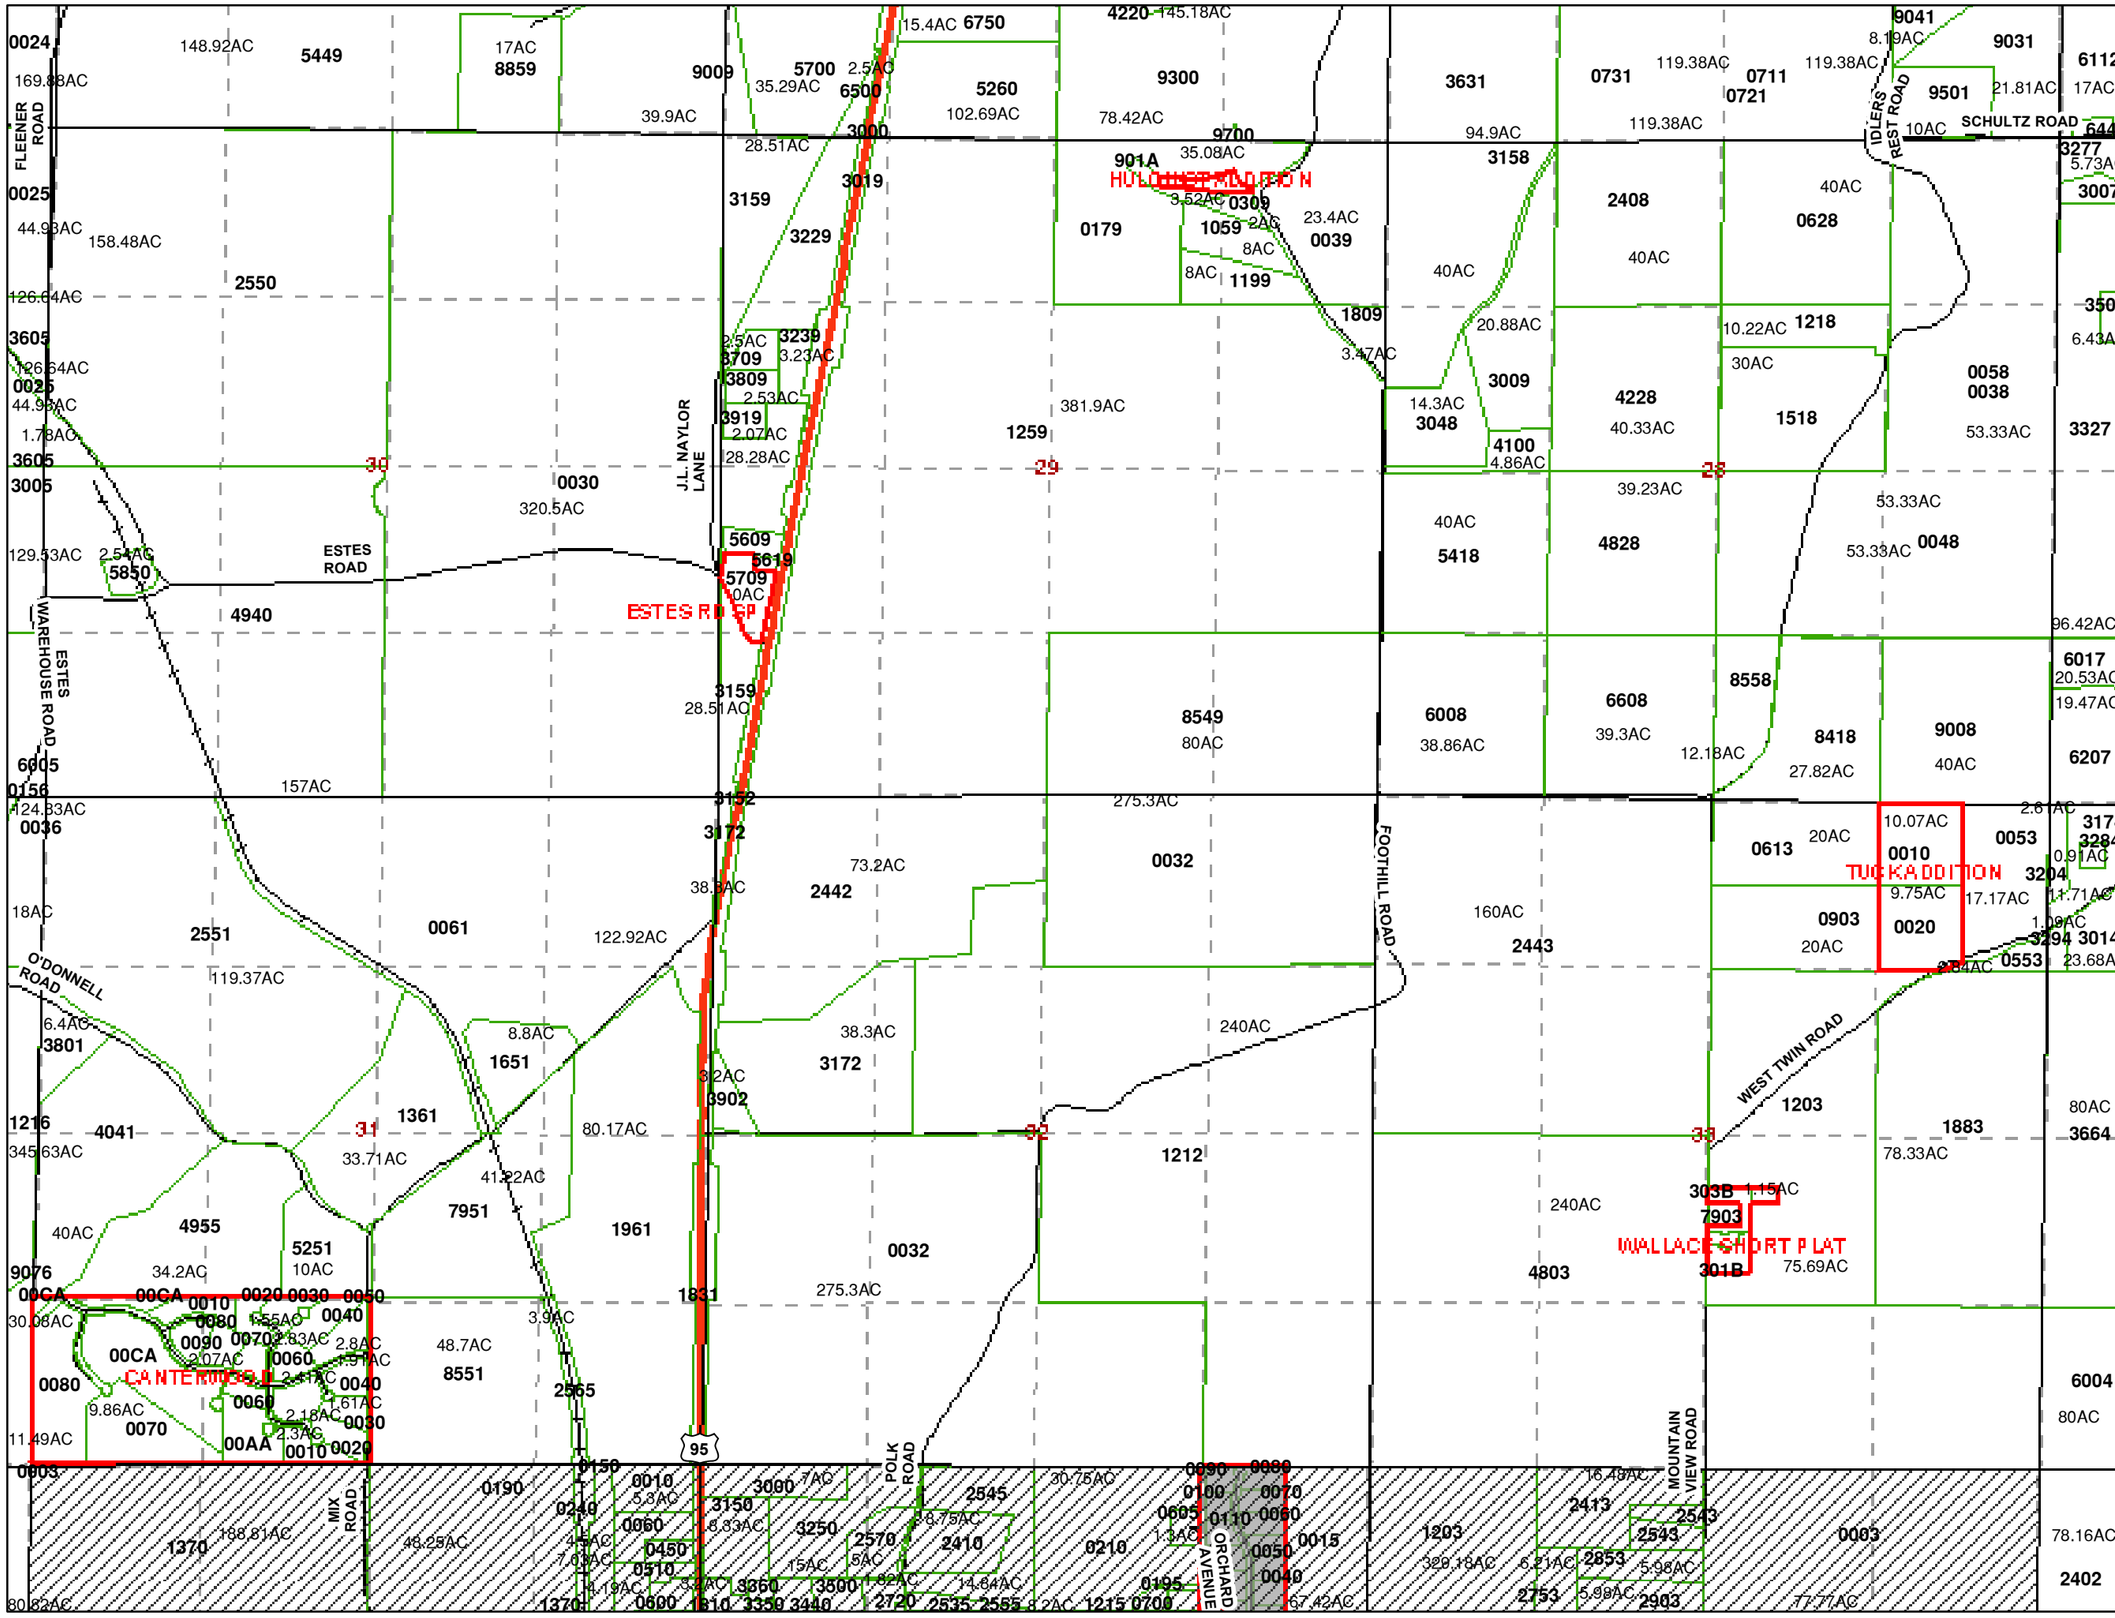

LOCATION

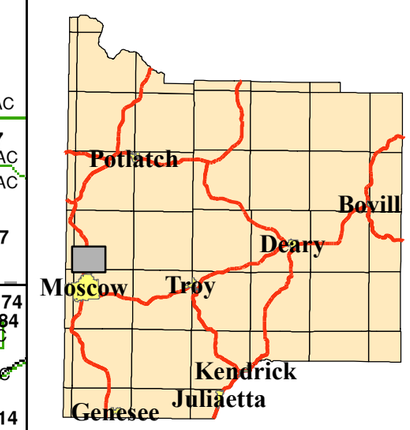

LEGEND

Legend

- plss_sections
- plss_sixteenlines
- Parcels
- Subdivisions

Roads

ROAD_TYPE

- CITY
- COUNTY
- FEDERAL HIGHWAY
- PRIVATE ROAD
- STATE HIGHWAY

© Latah County Official Plat Record.

These maps are provided by The Latah County Assessor.
Due to the variability of sources used Latah County makes no claims or warranties regarding the data contained herein.

SCALE	SHEET NUMBER
1 in = 1,200 ft	M112
PLOT DATE	
June 21, 2012	
FILE NAME	
mapbook5-2012.mxd	

Lindsey D. Sharrock, Cartographer