LATAH COUNTY ASSESSOR OFFICIAL PLAT RECORD (Rural Section Land)

T41N R01E

SECTIONS

28,29,30,31,32,33

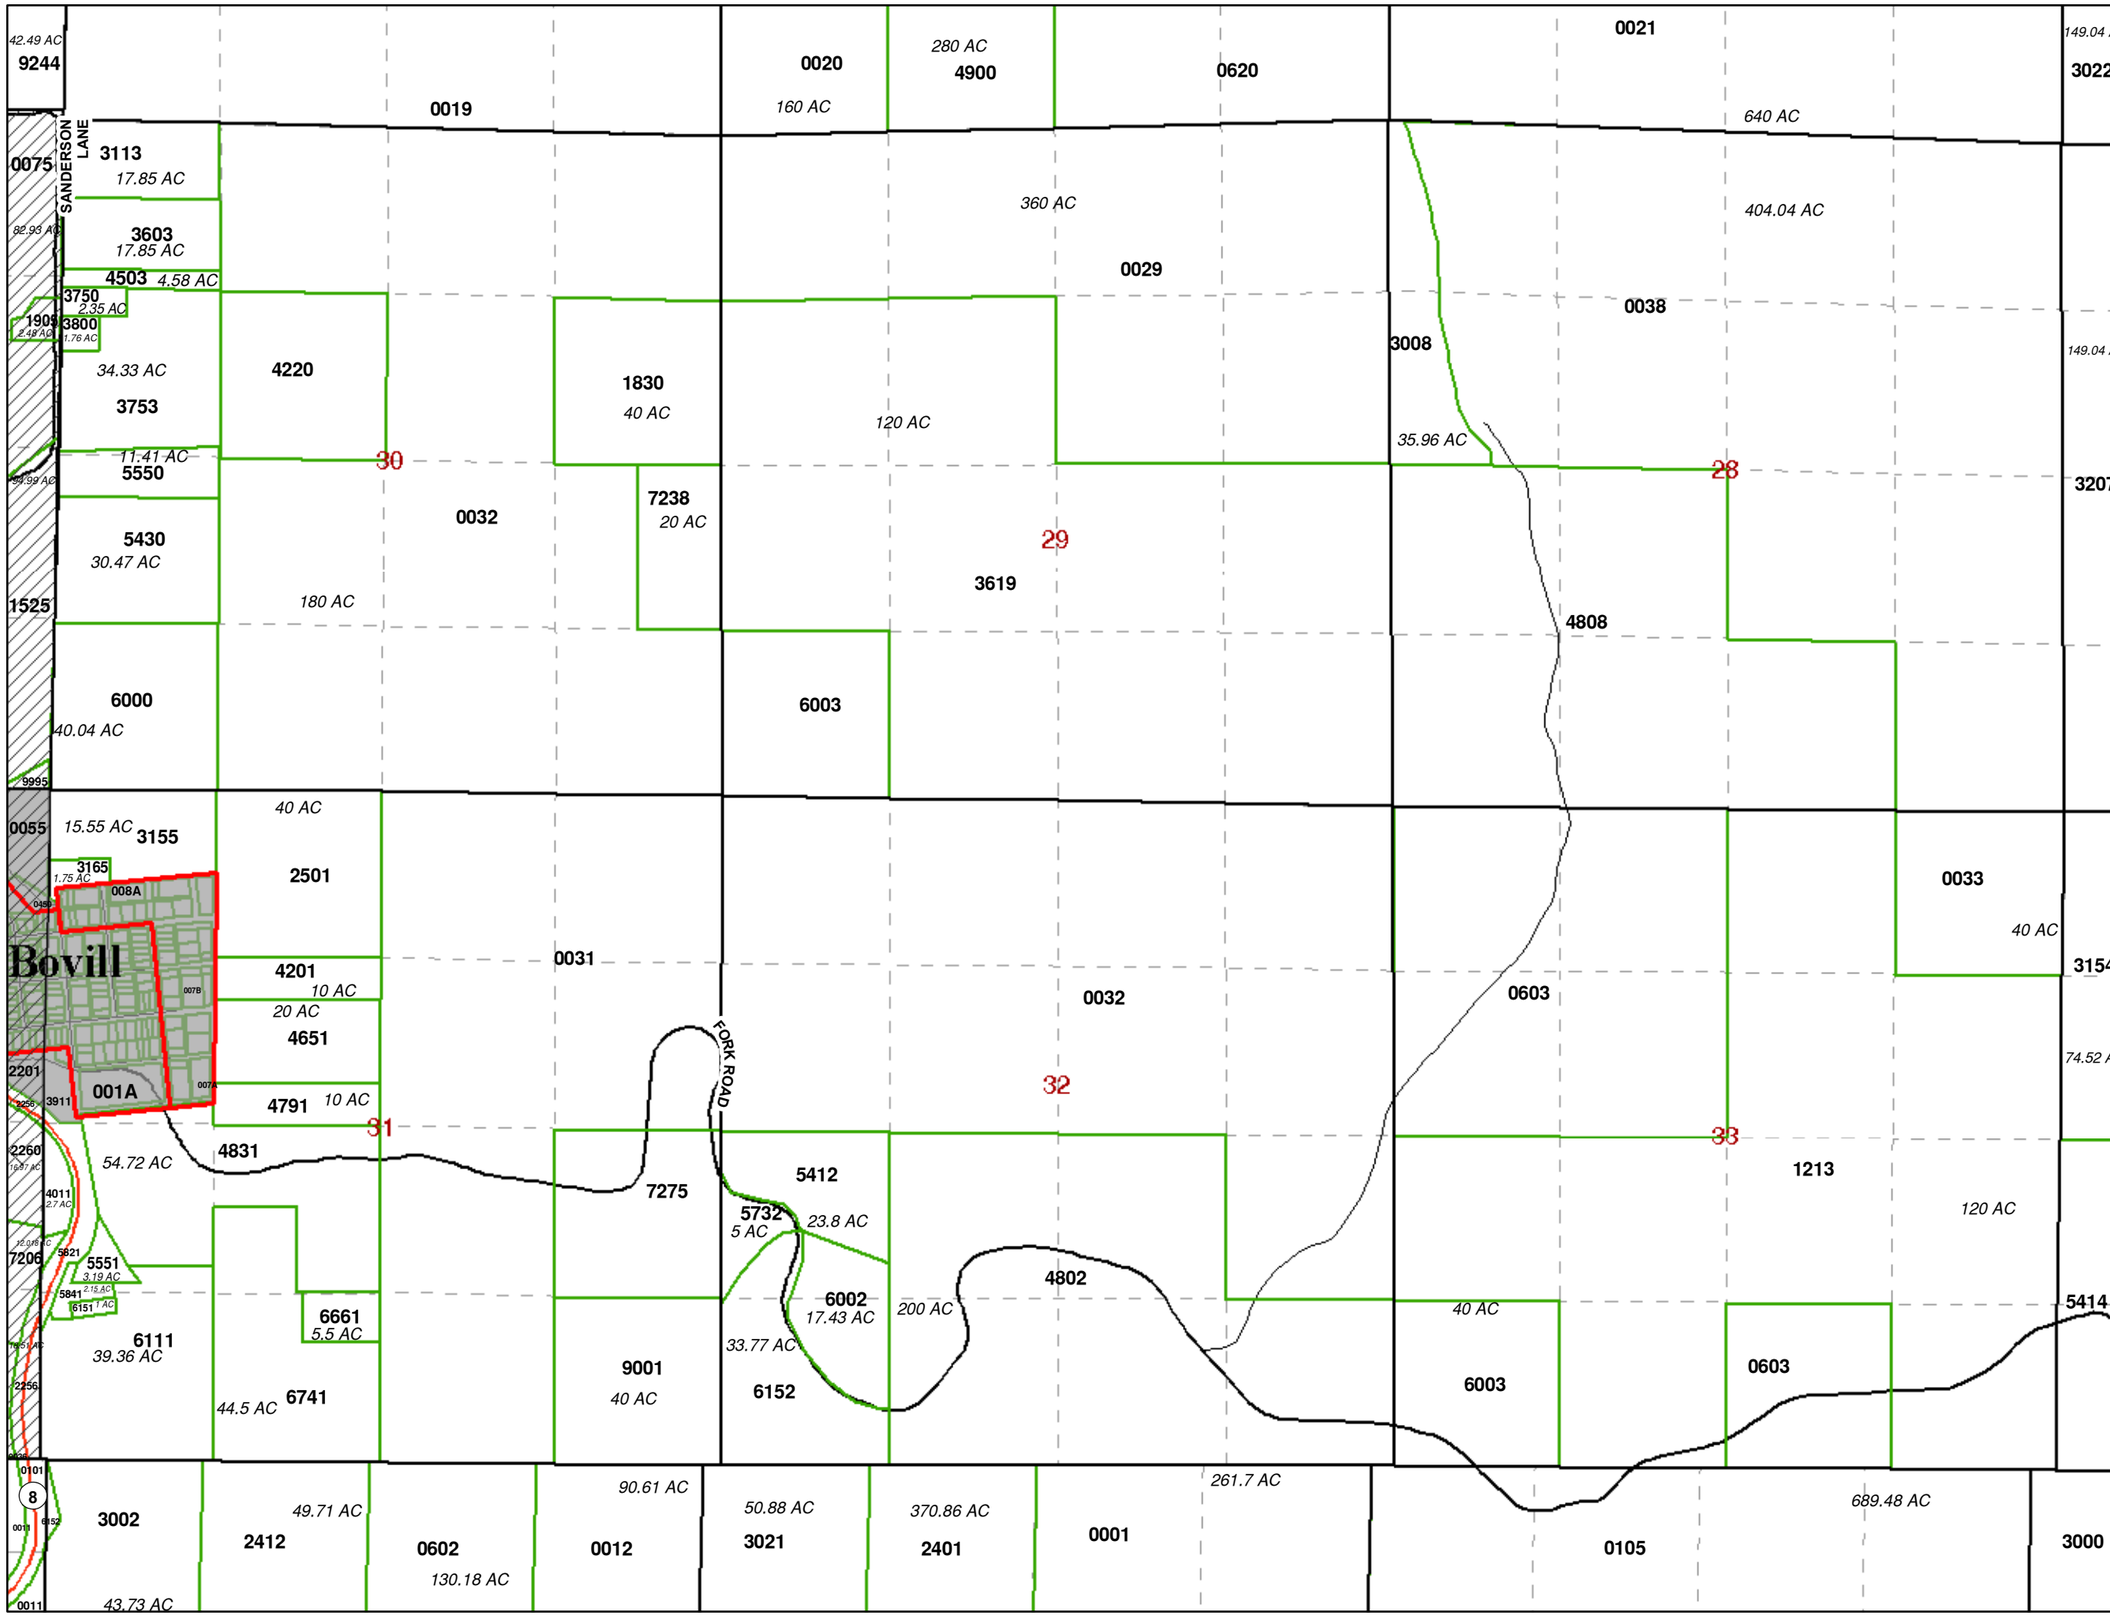

LOCATION

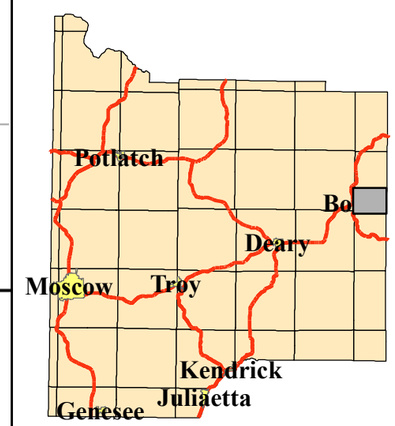

LEGEND

Legend

- Parcels
- pliss_sections
- pliss_sixteenlines
- Subdivisions

Roads

ROAD_TYPE

- CITY
- COUNTY
- FEDERAL HIGHWAY
- PRIVATE ROAD
- STATE HIGHWAY

© Latah County Official Plat Record.

These maps are provided by The Latah County Assessor.
Due to the variability of sources used Latah County makes no claims or warranties regarding the data contained herein.

SCALE	SHEET NUMBER
1 in = 1,200 ft	M119
PLOT DATE	
Apr 28, 2010	
FILE NAME	
mapbook.mxd	Craig M. Riehle, Cartographer