LATAH COUNTY ASSESSOR OFFICIAL PLAT RECORD (Rural Section Land)

T41N R04W

SECTIONS

4, 5, 6
7, 8, 9

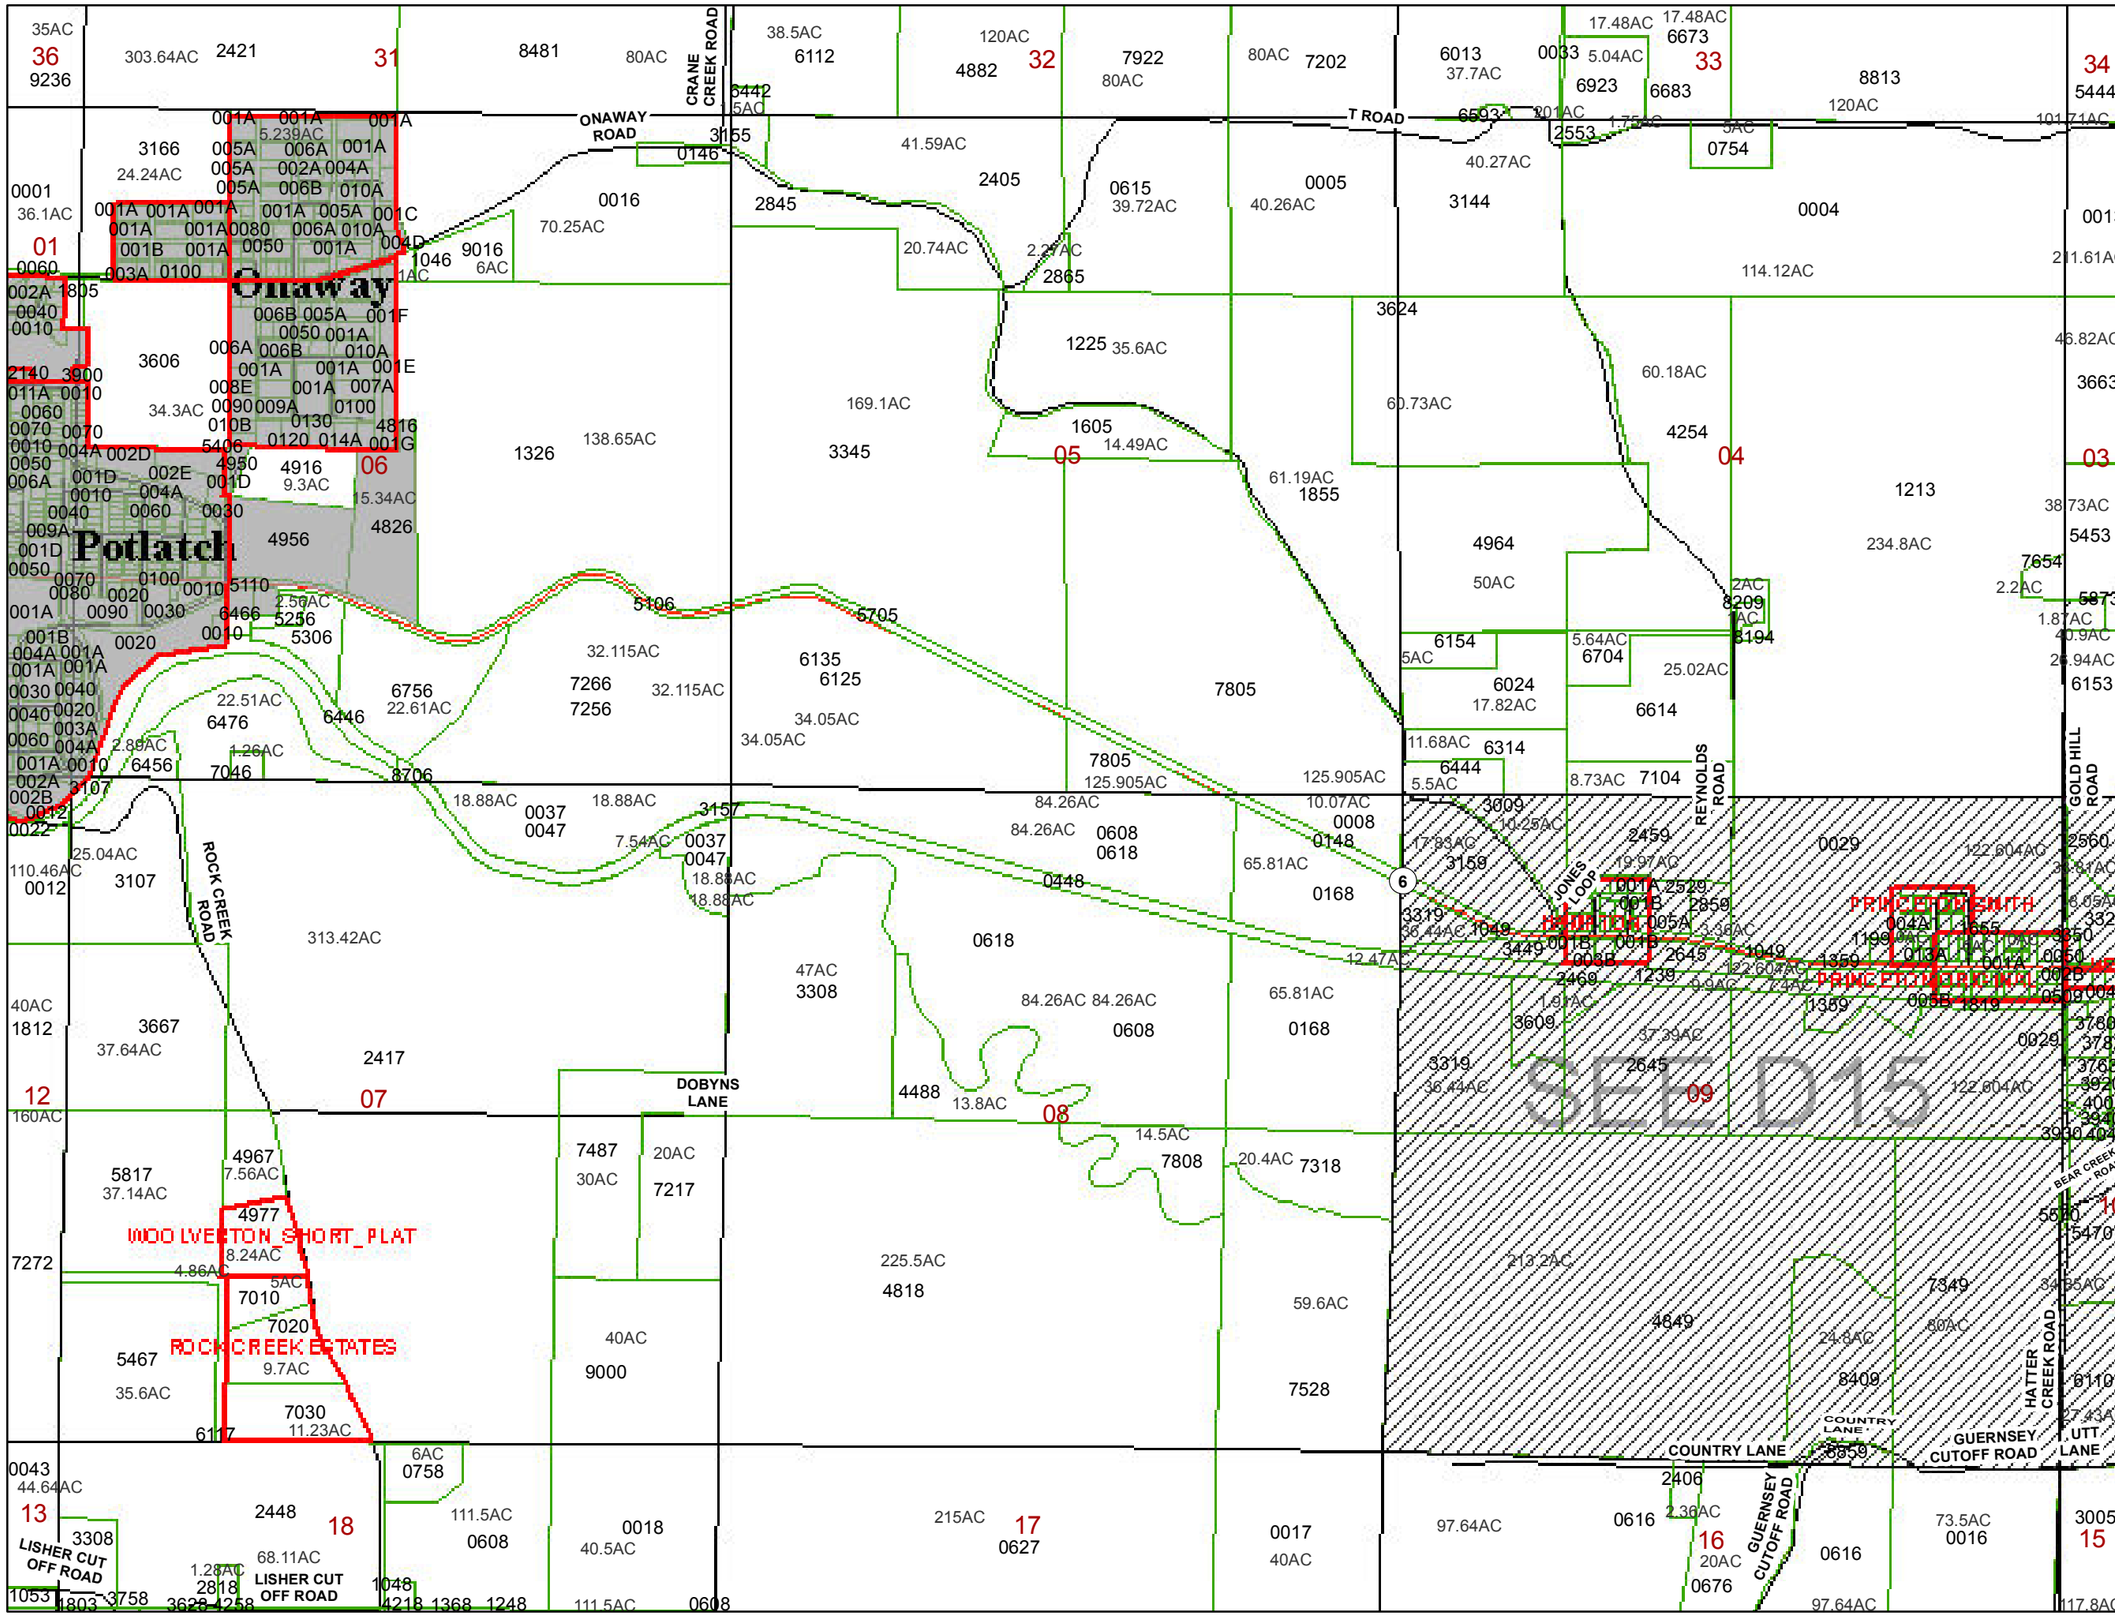

LOCATION

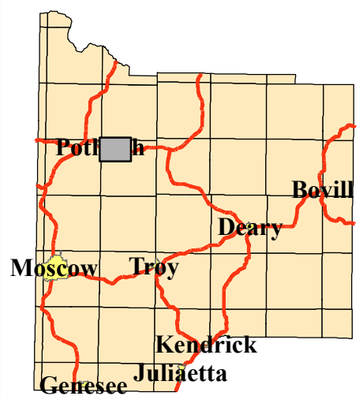

LEGEND

Legend

- Parcels W/ac
- plss_sections
- plss_sixteenlines
- Subdivisions

Roads

ROAD_TYPE

- CITY
- COUNTY
- FEDERAL HIGHWAY
- PRIVATE ROAD
- STATE HIGHWAY

© Latah County Official Plat Record.

These maps are provided by The Latah County Assessor.
Due to the variability of sources used Latah County makes no claims or warranties regarding the data contained herein.

SCALE	SHEET NUMBER
1 in = 1,200 ft	M138
PLOT DATE	
Nov. 26, 2012	
FILE NAME	
mapbook.mxd	

Debbie Jacobs, Cartographer