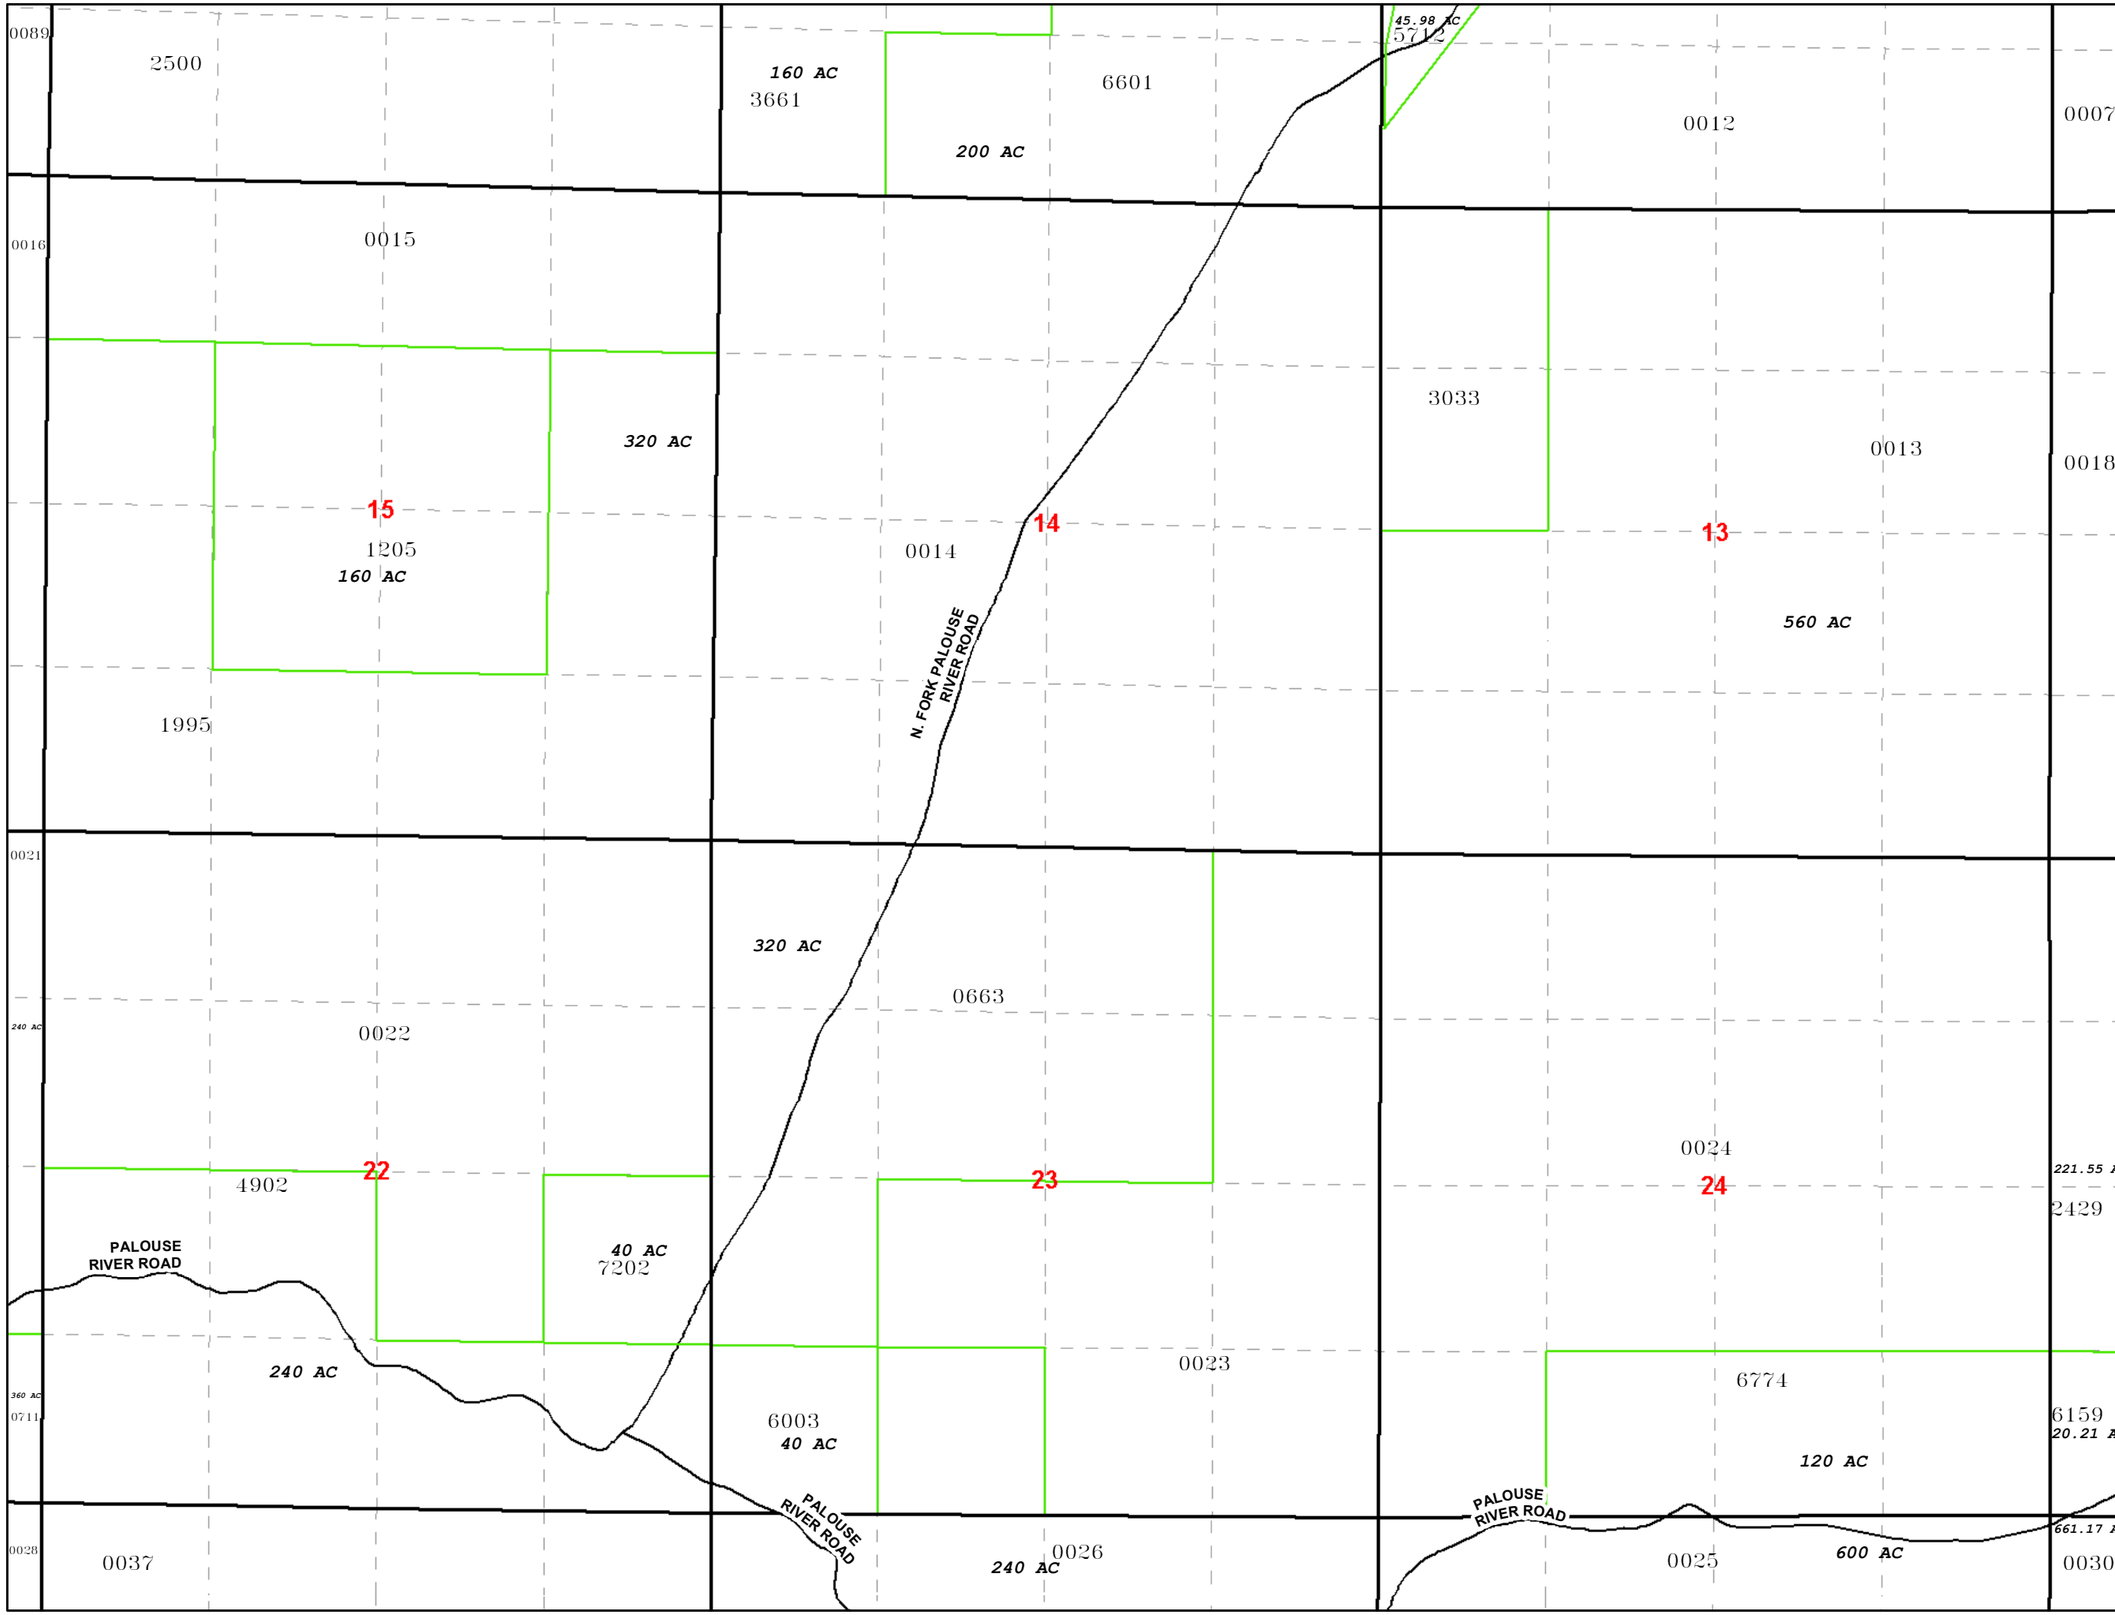

LATAH COUNTY ASSESSOR OFFICIAL PLAT RECORD (Rural Section Land)

T42N R02W

SECTIONS

13,14,15,22,23,24

LOCATION

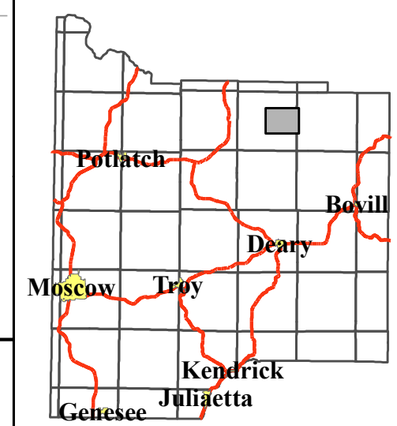

LEGEND

Legend
- Parcels
- plss_sections
- plss_sixteenlines
- Subdivisions

Roads
ROAD_TYPE
- CITY
- COUNTY
- FEDERAL HIGHWAY
- PRIVATE ROAD
- STATE HIGHWAY

© Latah County Official Plat Record.

These maps are provided by The Latah County Assessor.
Due to the variability of sources used Latah County makes no claims or warranties regarding the data contained herein.

SCALE	SHEET NUMBER
1 in = 1,200 ft	M165
PLOT DATE	
Oct 20, 2009	
FILE NAME	
mapbook.mxd	

CMR