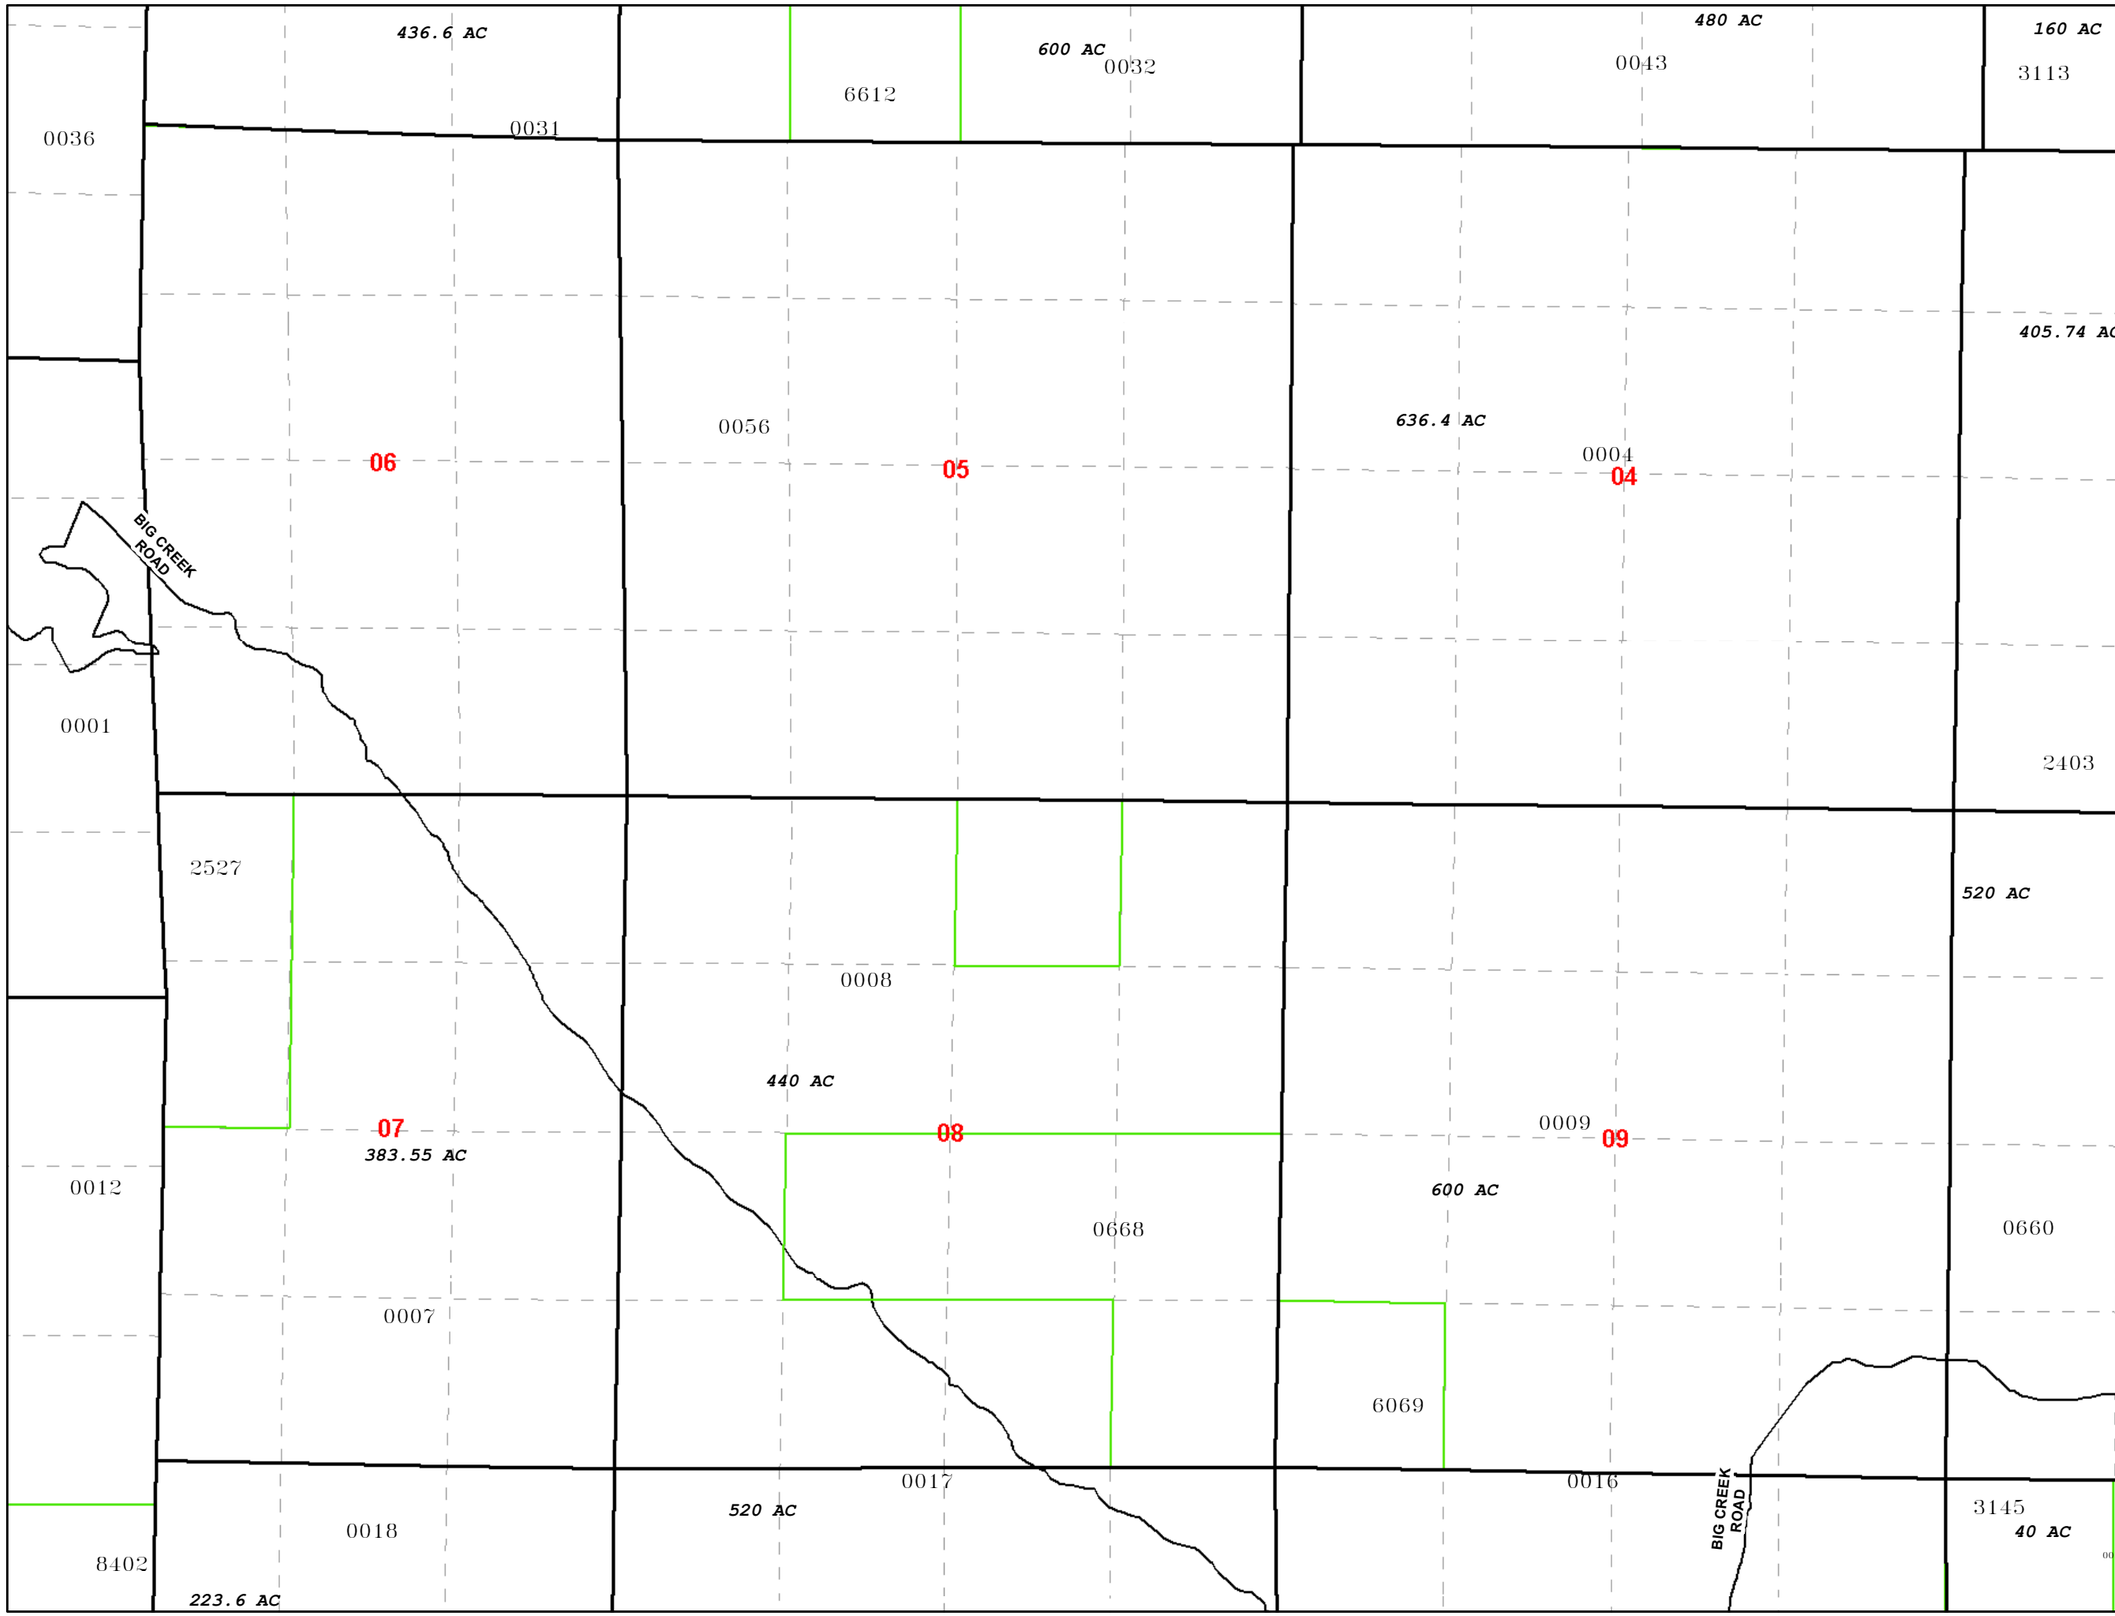

LATAH COUNTY ASSESSOR OFFICIAL PLAT RECORD (Rural Section Land)

T42N R03W

SECTIONS

4,5,6,7,8,9

LOCATION

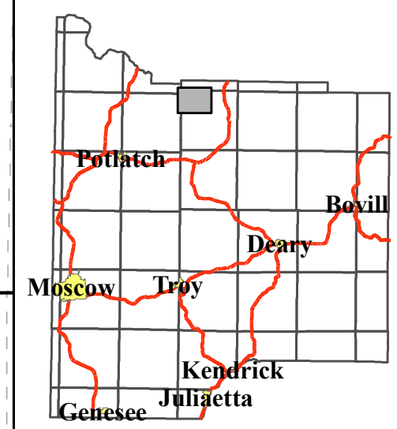

LEGEND

Legend

- Parcels
- plss_sections
- plss_sixteenlines
- Subdivisions

Roads

ROAD_TYPE

- CITY
- COUNTY
- FEDERAL HIGHWAY
- PRIVATE ROAD
- STATE HIGHWAY

© Latah County Official Plat Record.

These maps are provided by The Latah County Assessor.
Due to the variability of sources used Latah County makes no claims or warranties regarding the data contained herein.

SCALE	SHEET NUMBER
1 in = 1,200 ft	M168
PLOT DATE	
May 18, 2009	

FILE NAME

mapbook.mxd

CMR