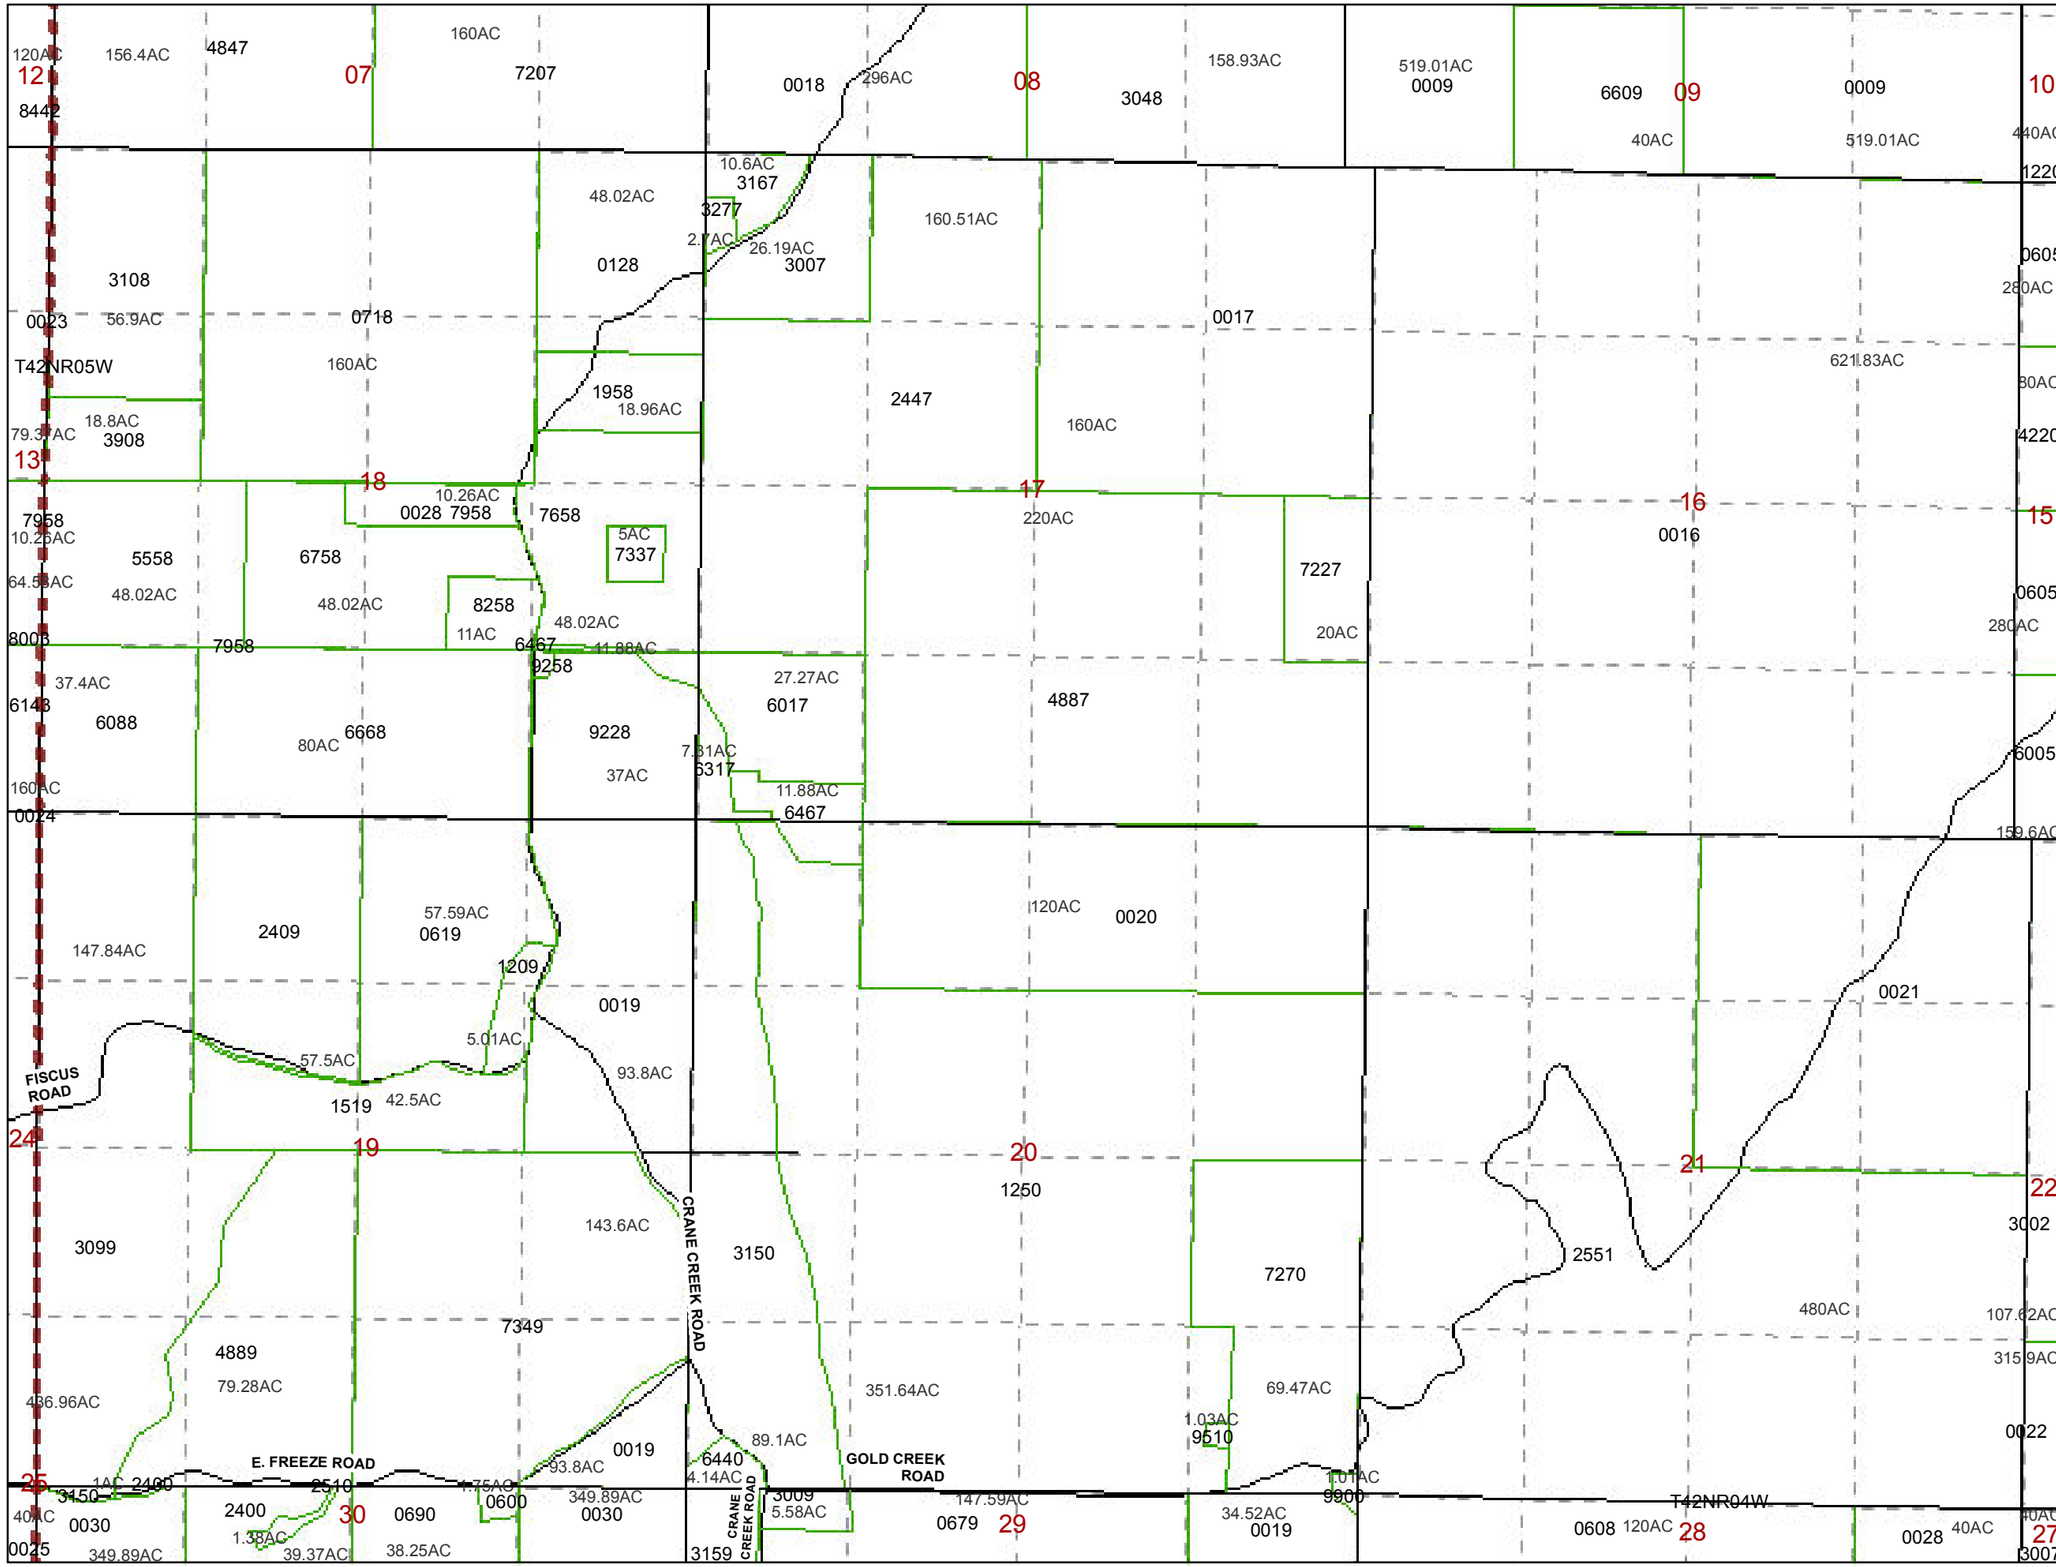

LATAH COUNTY ASSESSOR OFFICIAL PLAT RECORD (Rural Section Land)

T 42N R04W

SECTIONS

16, 17, 18
19, 20, 21

LOCATION

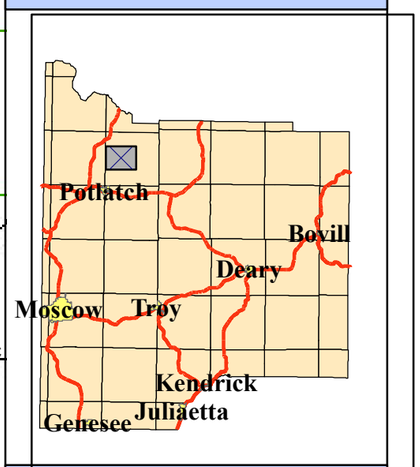

LEGEND

Legend

- Parcels W/ac
- plss_sections
- plss_sixteenlines
- Subdivisions

Roads

ROAD_TYPE

- CITY
- COUNTY
- FEDERAL HIGHWAY
- PRIVATE ROAD
- STATE HIGHWAY

© Latah County Official Plat Record.

These maps are provided by The Latah County Assessor.
Due to the variability of sources used Latah County makes no claims or warranties regarding the data contained herein.

SCALE	SHEET NUMBER
1:14,400	M176
PLOT DATE	
May 2013	
FILE NAME	
mapbook.mxd	

Debbie Jacobs, Cartographer