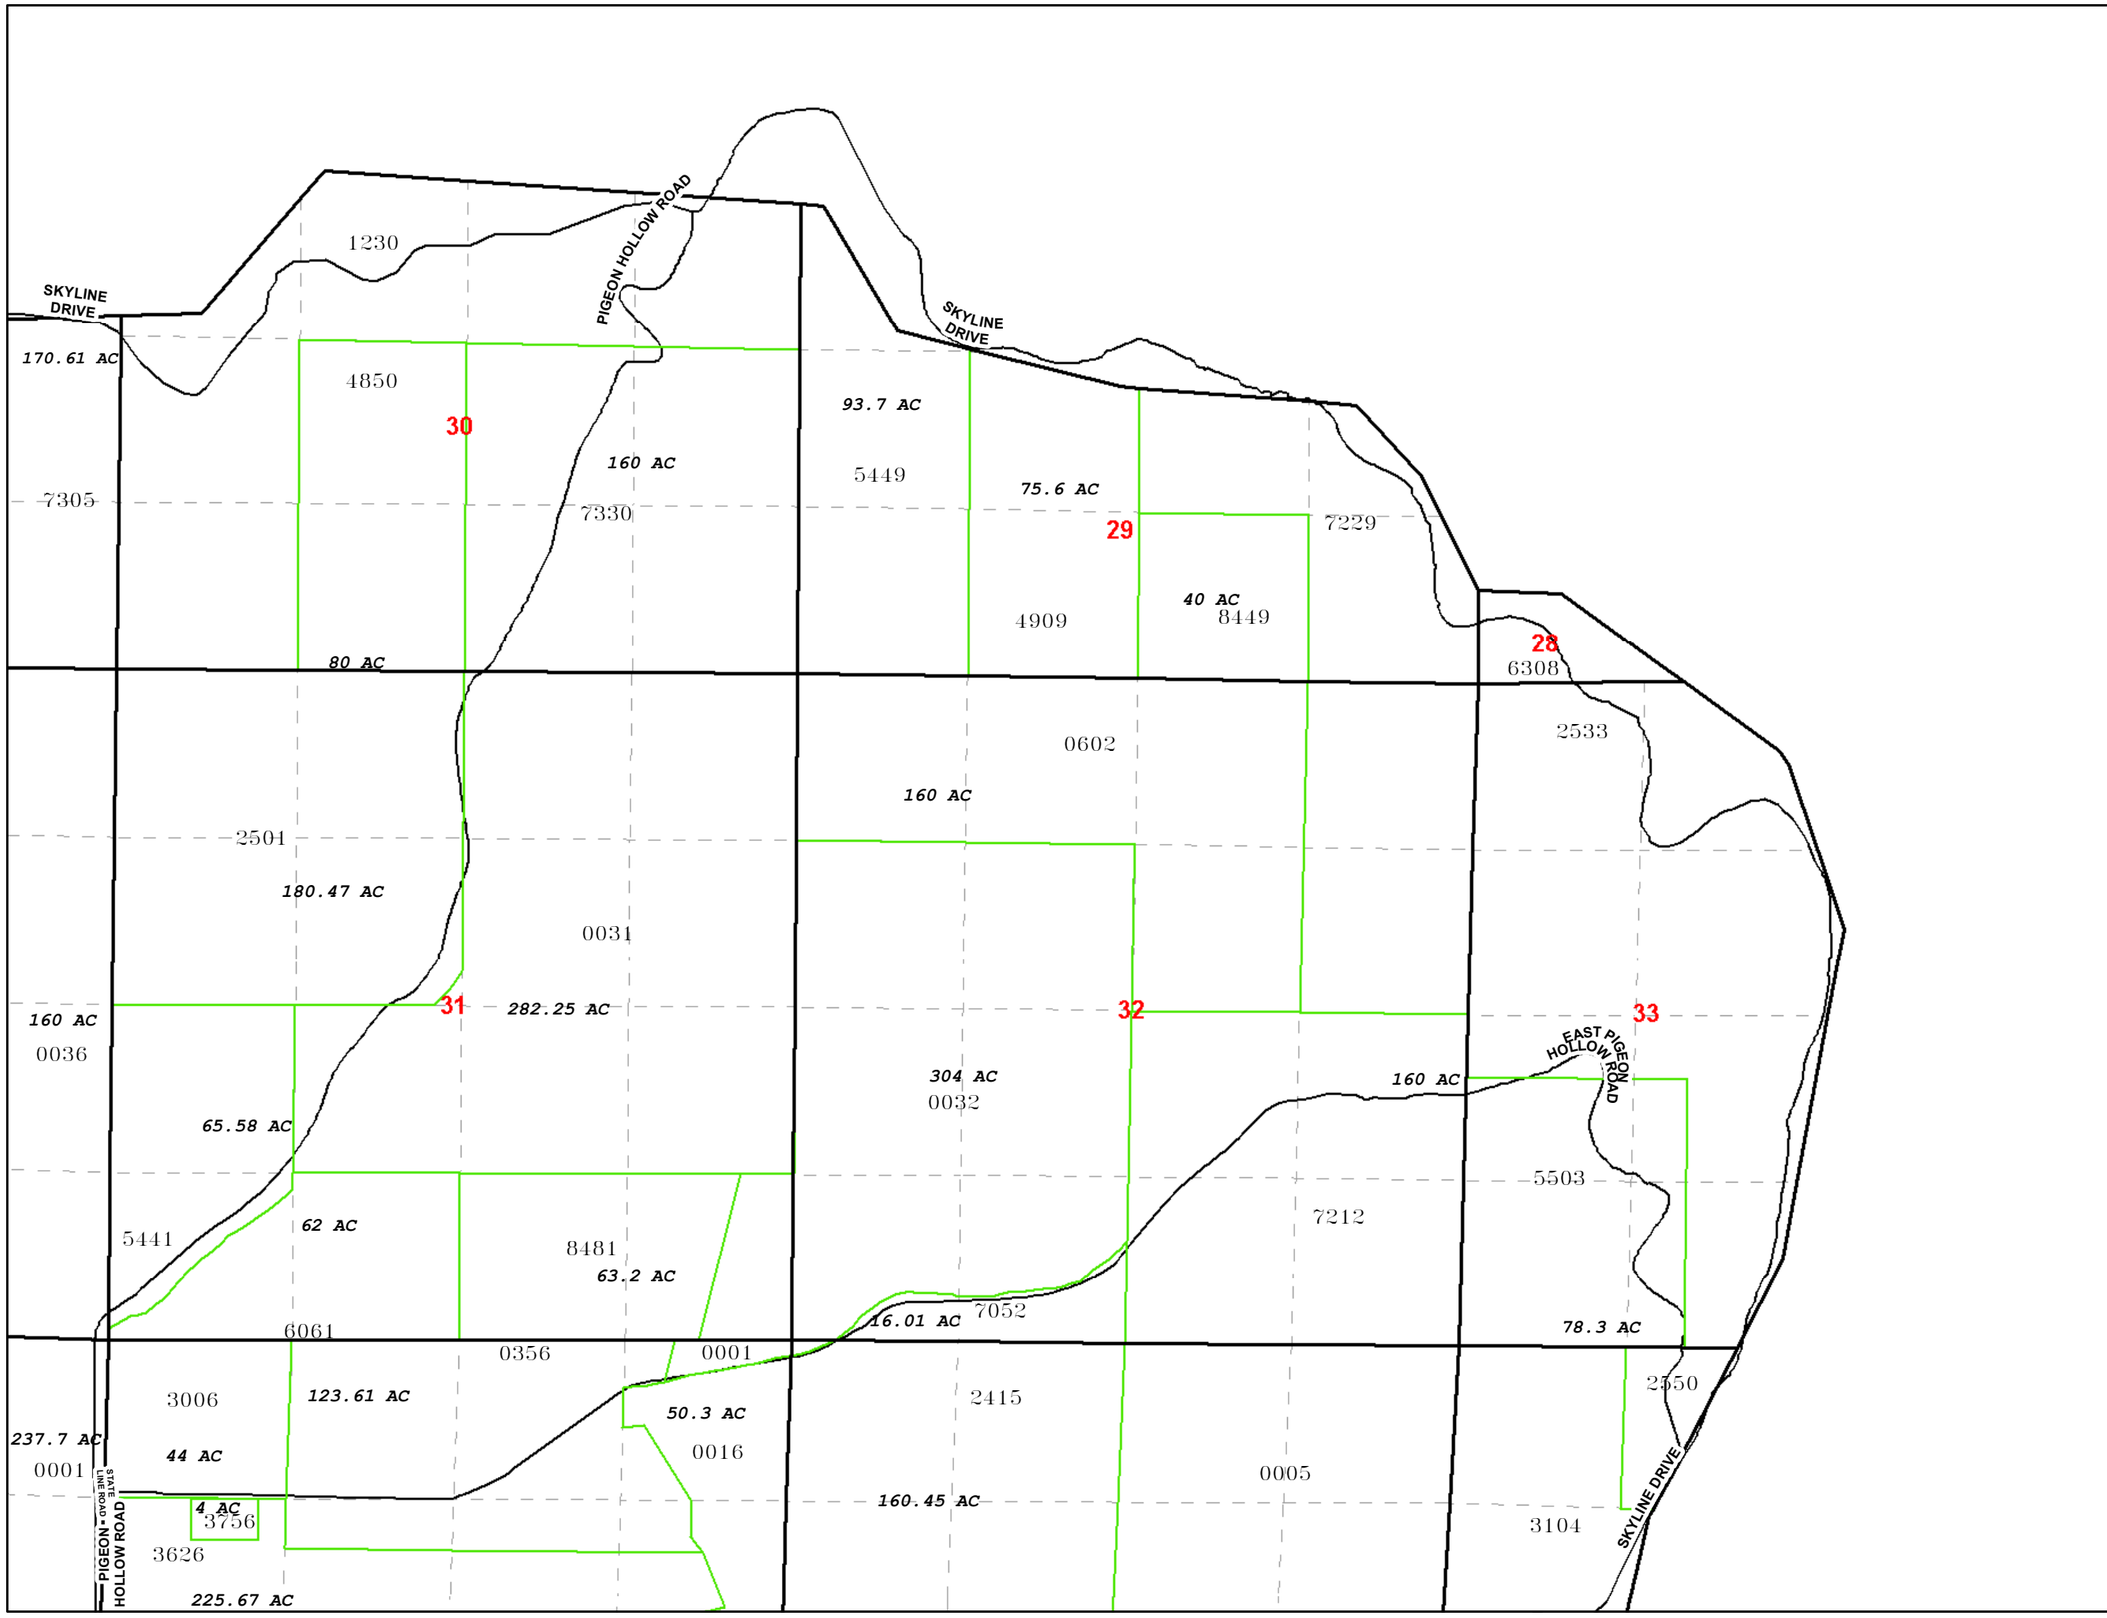

LATAH COUNTY ASSESSOR
OFFICIAL PLAT RECORD
(Rural Section Land)

T44N R05W

SECTIONS

28,29,30,31,32,33

LOCATION

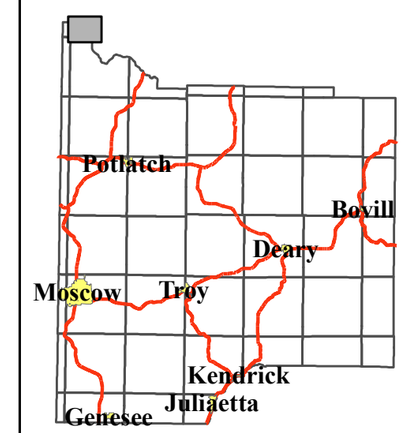

LEGEND

Legend
- Parcels
- plss_sections
- plss_sixteenlines
- Subdivisions

Roads
ROAD_TYPE
- CITY
- COUNTY
- FEDERAL HIGHWAY
- PRIVATE ROAD
- STATE HIGHWAY

© Latah County Official Plat Record.

These maps are provided by The Latah County Assessor.
Due to the variability of sources used Latah County makes no claims or warranties regarding the data contained herein.

SCALE	SHEET NUMBER
1 in = 1,200 ft	M205
PLOT DATE	
May 18, 2009	

FILE NAME

mapbook.mxd

CMR