LATAH COUNTY ASSESSOR OFFICIAL PLAT RECORD (Rural Section Land)

T38N R05W

SECTIONS

1,2,3,10,11,12

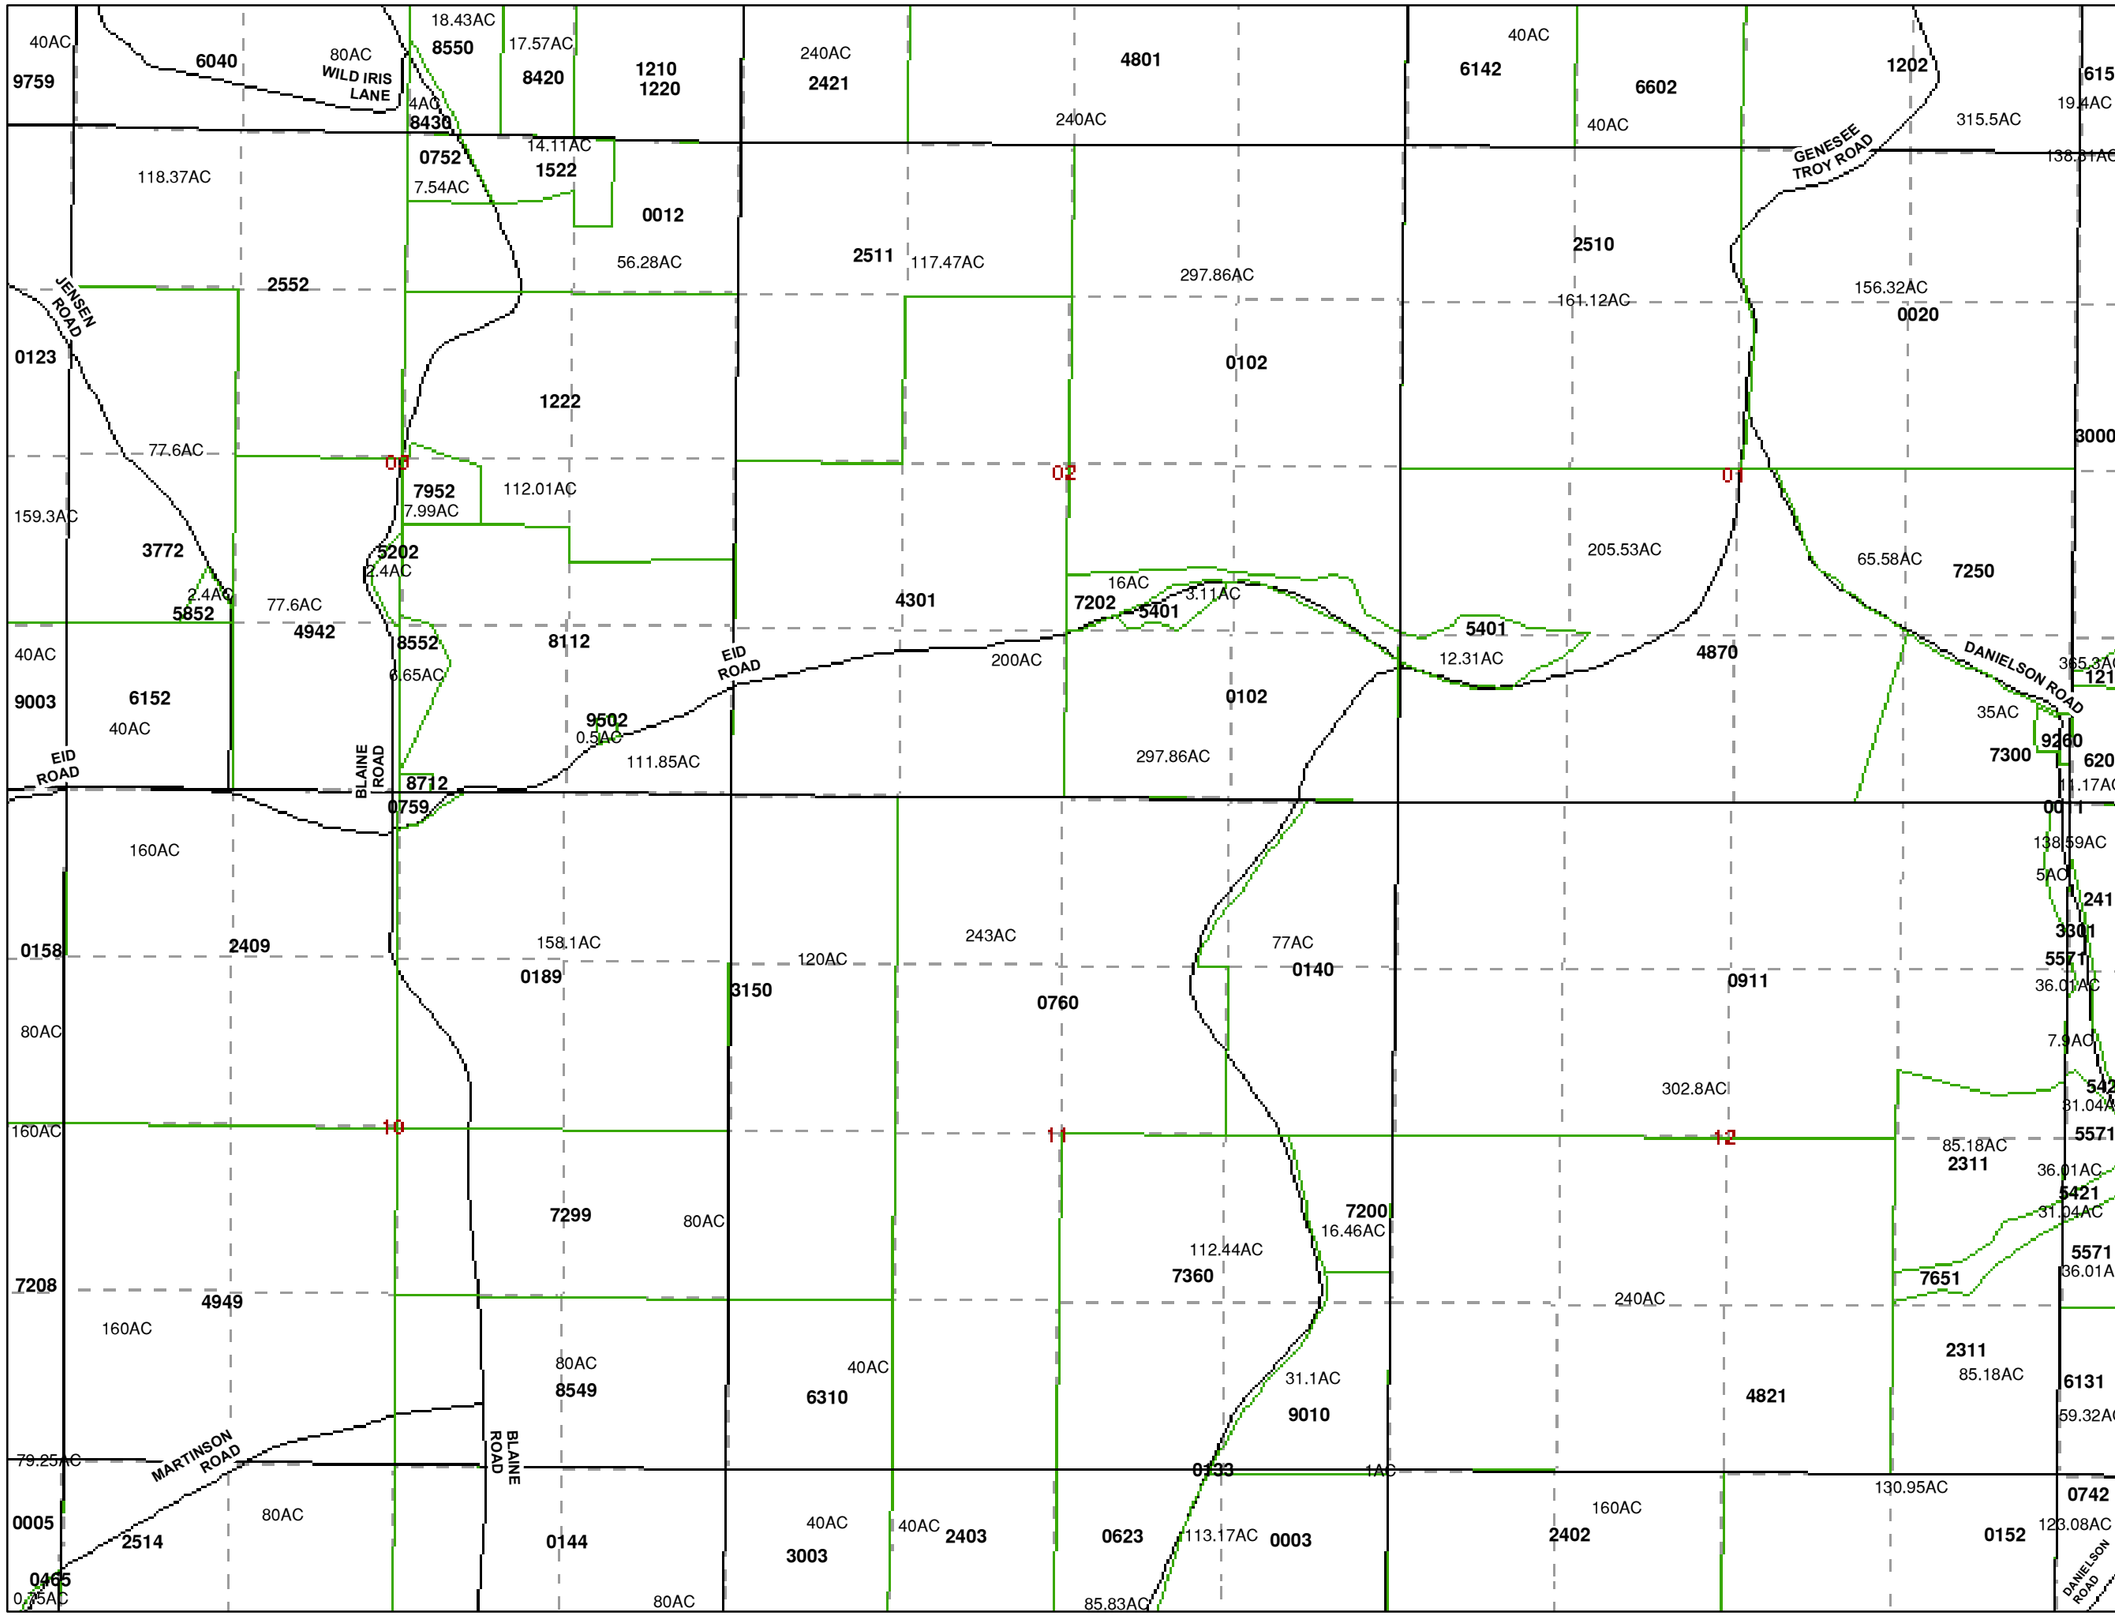

LOCATION

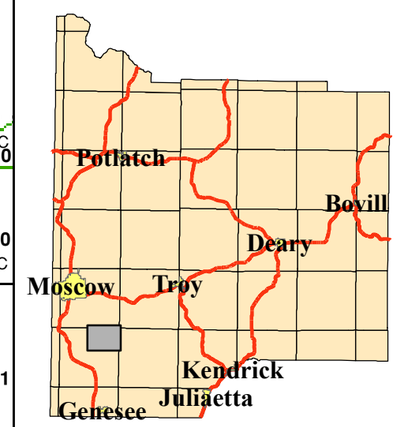

LEGEND

Legend
- plss_sections
- plss_sixteenlines
- Parcels
- Subdivisions

Roads
ROAD_TYPE
- CITY
- COUNTY
- FEDERAL HIGHWAY
- PRIVATE ROAD
- STATE HIGHWAY

© Latah County Official Plat Record.

These maps are provided by The Latah County Assessor.
Due to the variability of sources used Latah County makes no claims or warranties regarding the data contained herein.

SCALE	SHEET NUMBER
1 in = 1,200 ft	M37
PLOT DATE	
June 7, 2012	

FILE NAME

mapbook5-2012.mxd

Lindsey D. Sharrock, Cartographer