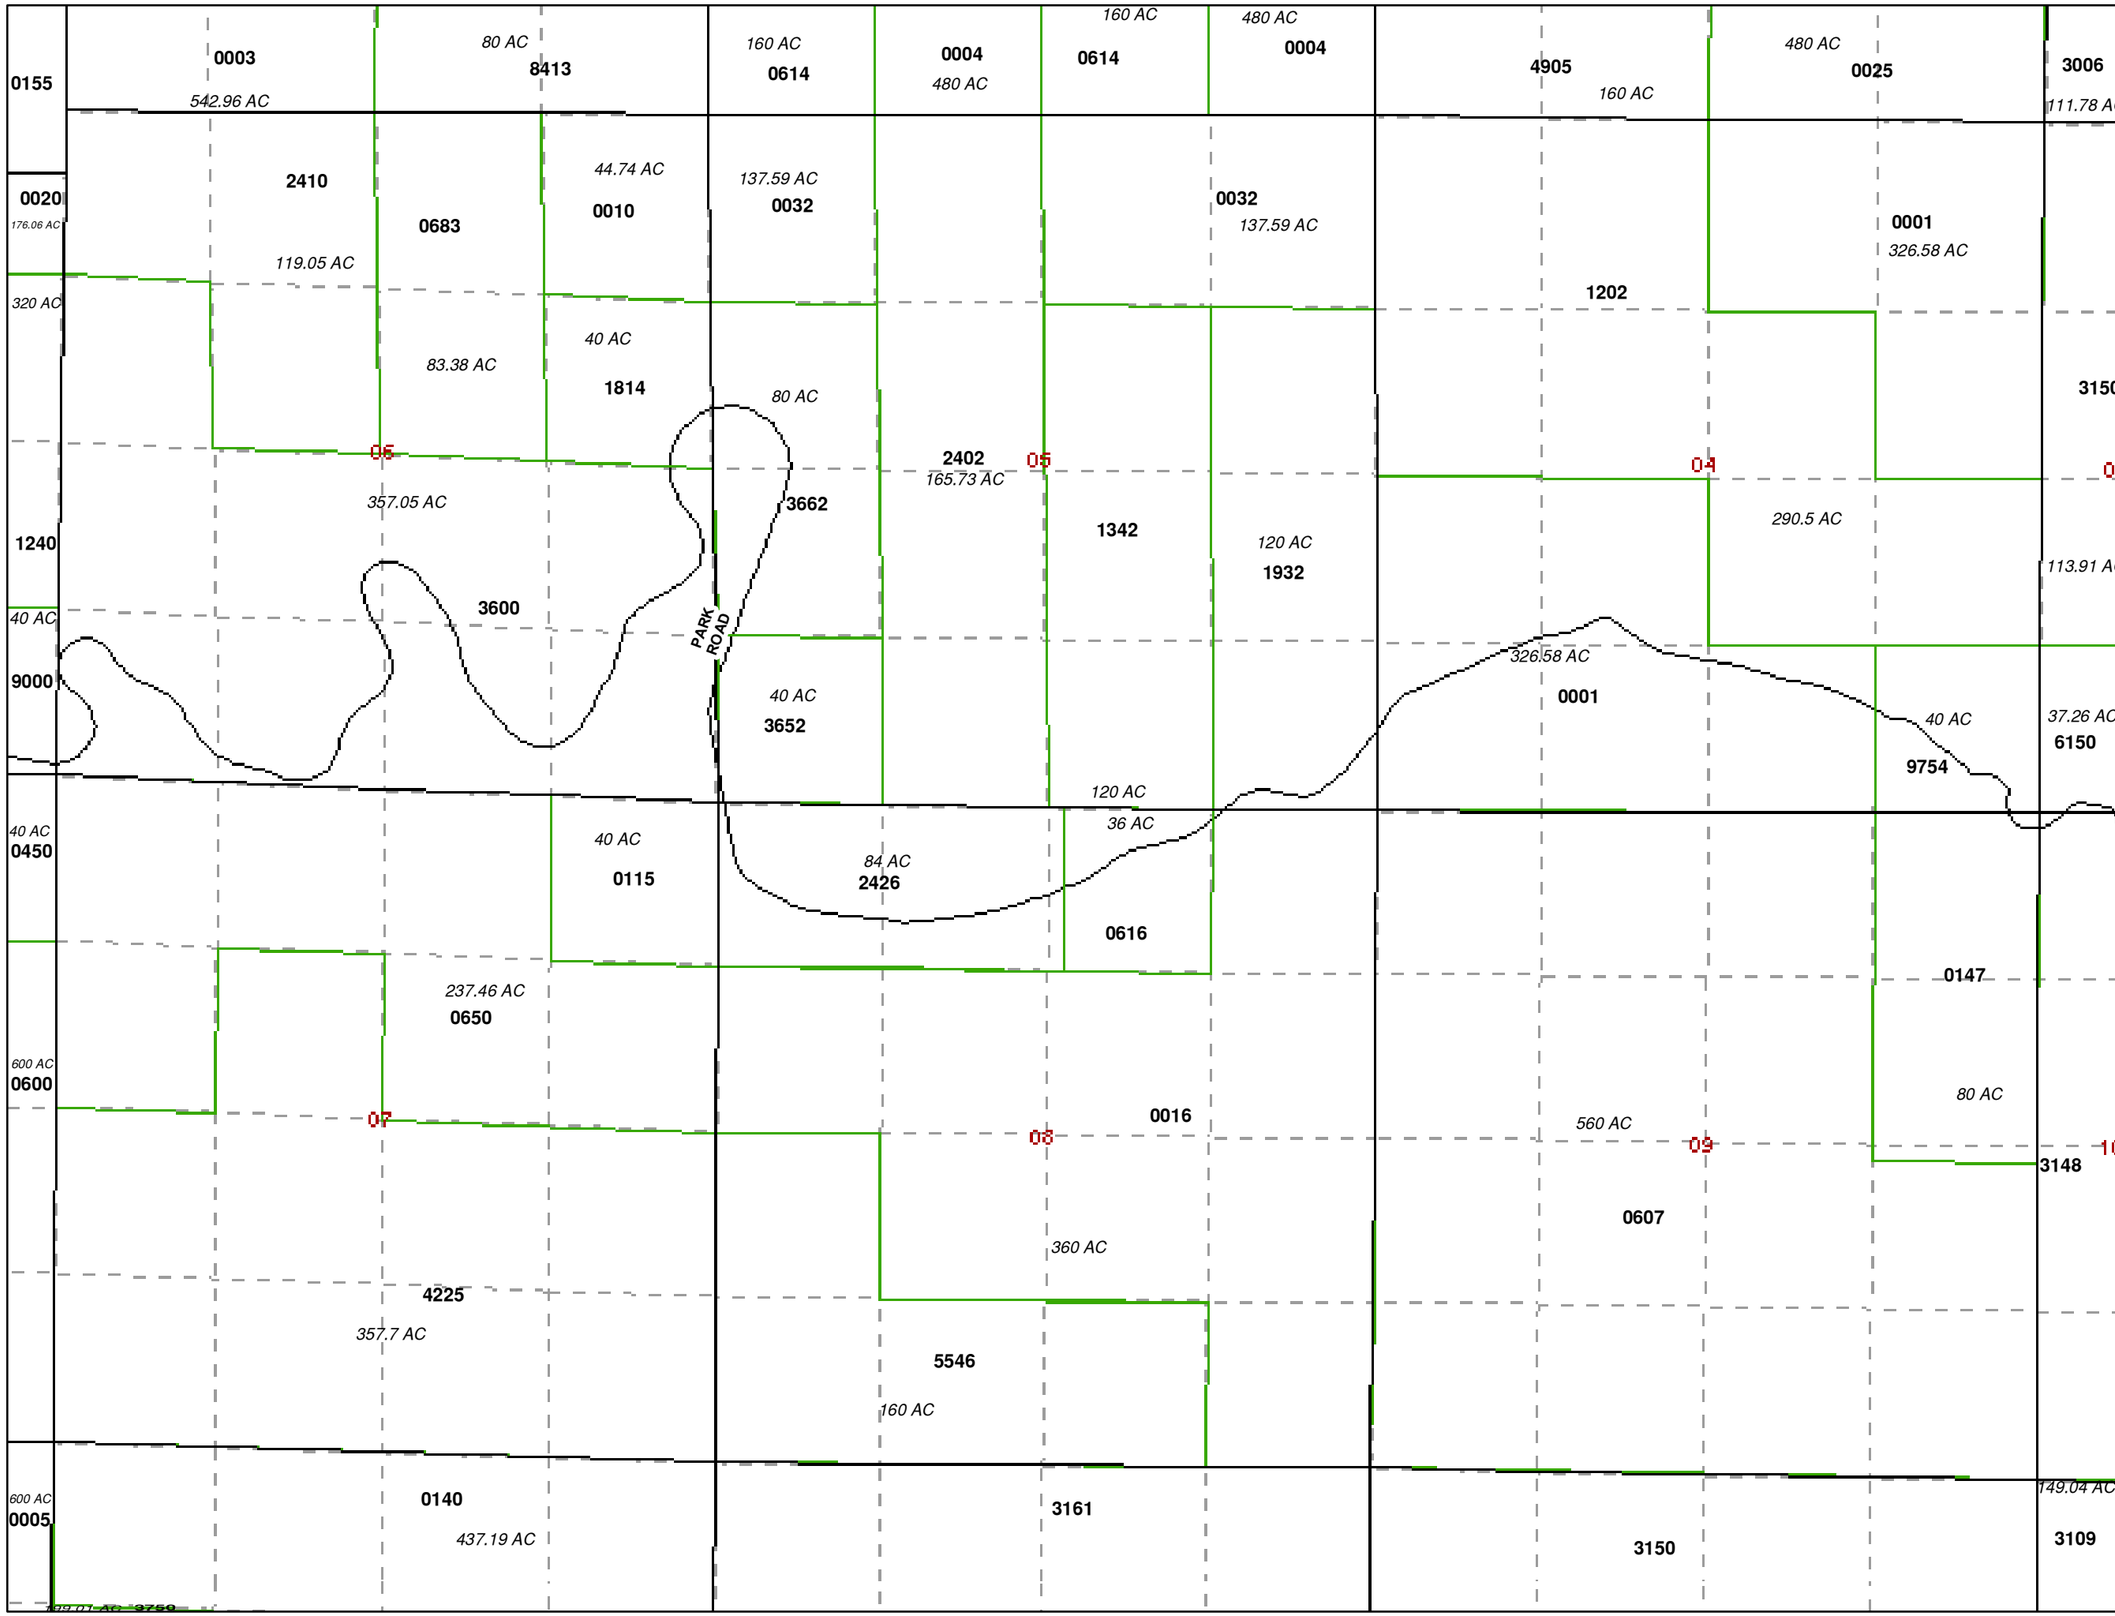

LATAH COUNTY ASSESSOR OFFICIAL PLAT RECORD (Rural Section Land)

T38N R01E

SECTIONS

4,5,6,7,8,9

LOCATION

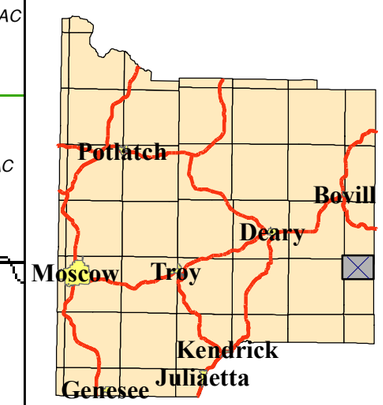

LEGEND

Legend

- Parcels
- plss_sections
- plss_sixteenlines
- Subdivisions

Roads

- ROAD_TYPE
- CITY
- COUNTY
- FEDERAL HIGHWAY
- PRIVATE ROAD
- STATE HIGHWAY

© Latah County Official Plat Record.

These maps are provided by The Latah County Assessor.
Due to the variability of sources used Latah County makes no claims or warranties regarding the data contained herein.

SCALE	SHEET NUMBER
1 in = 1,200 ft	M45
PLOT DATE	
Nov. 12, 2010	

FILE NAME

mapbook.mxd

Lindsey D. Sharrock, Cartographer